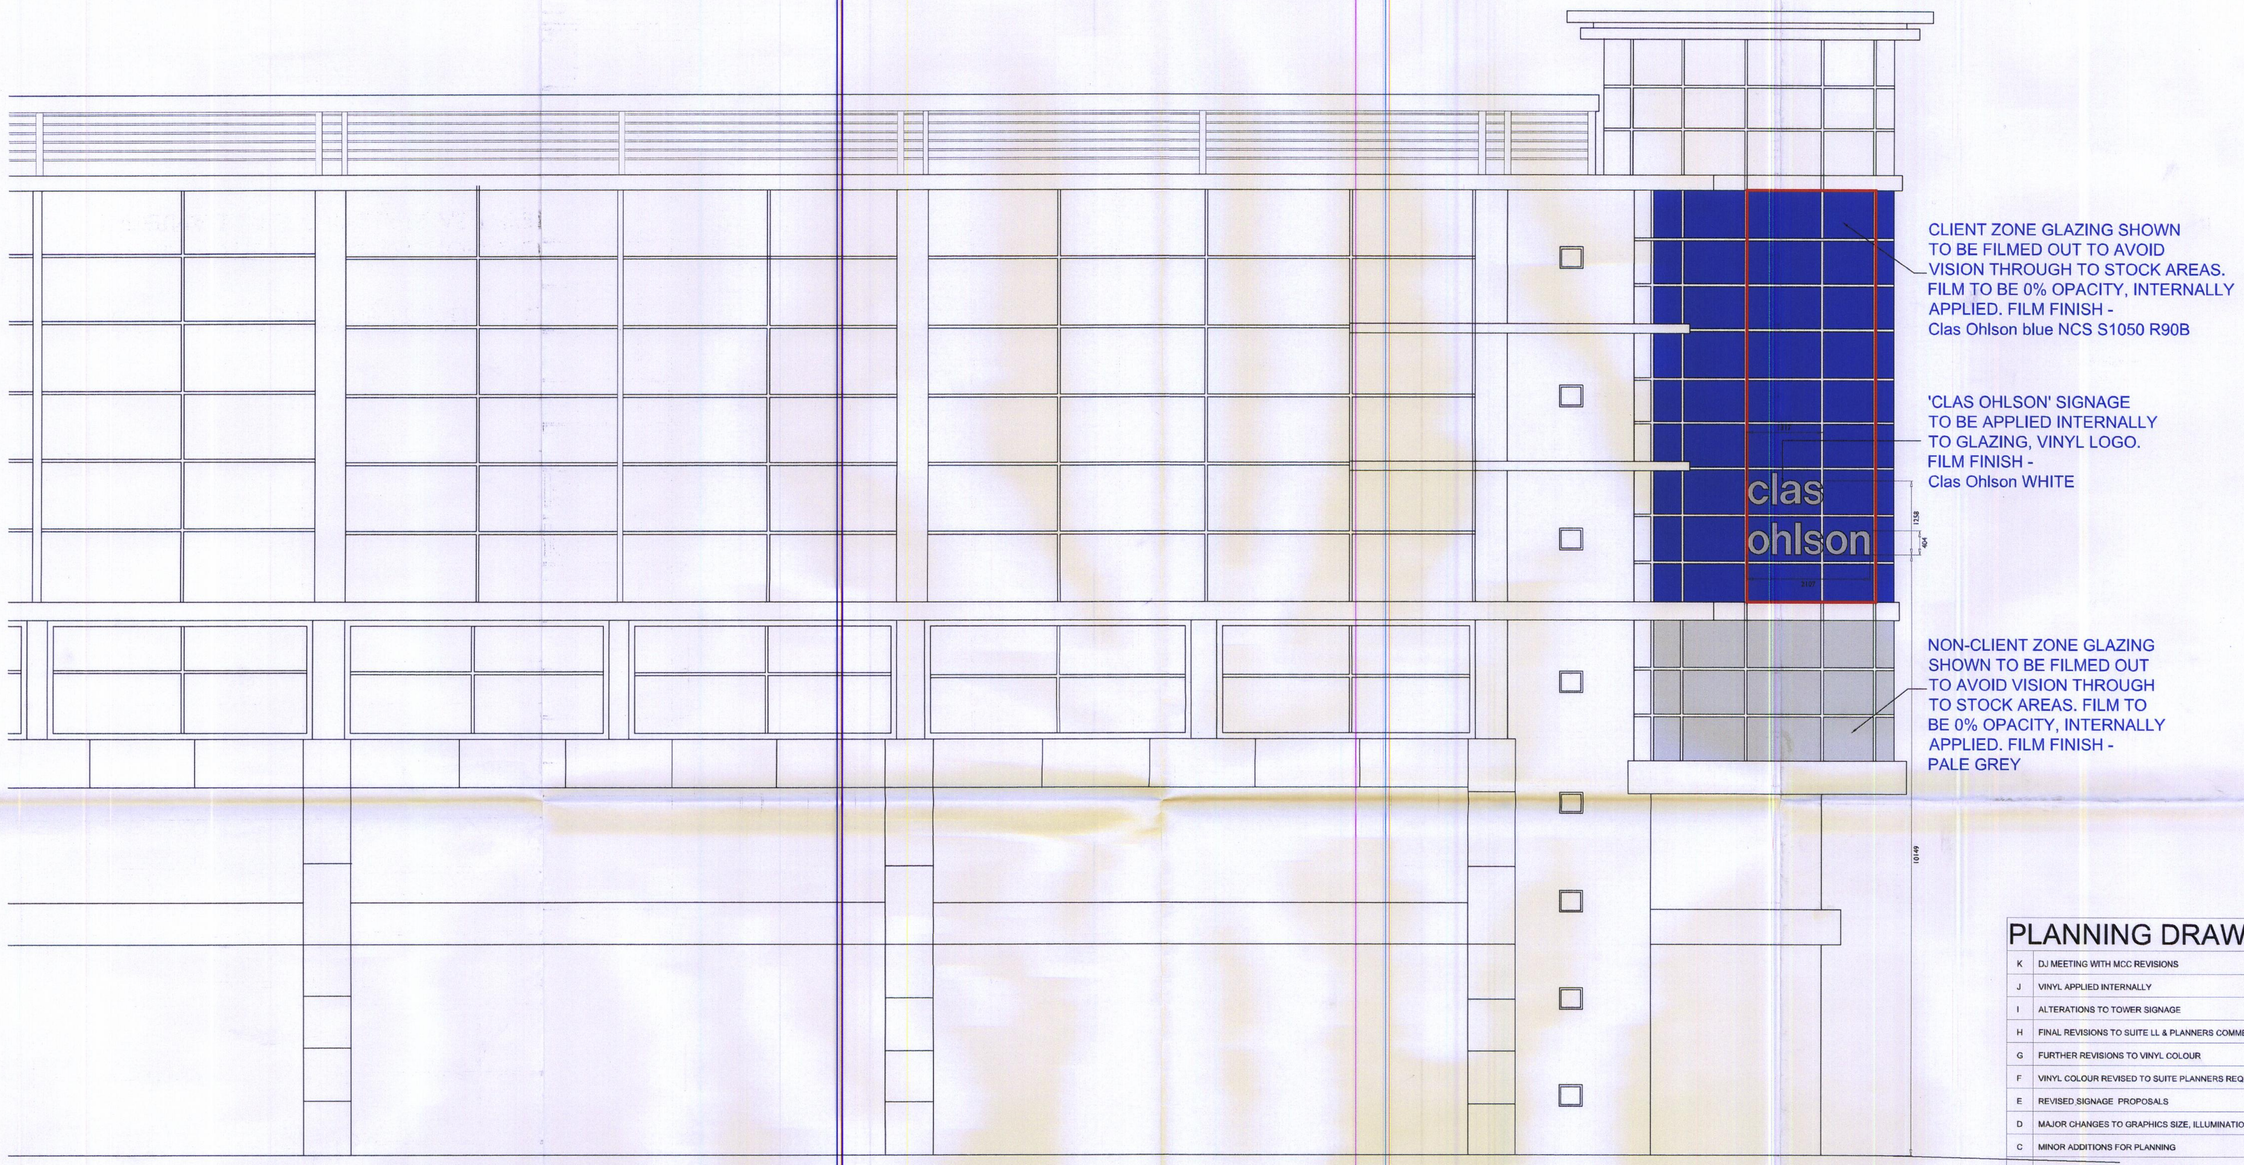

CORPORATION STREET ELEVATIONS - PROPOSED ELEVATION (APPLICATION THREE)

PLEASE NOTE: A CROSS SECTION WOULD NOT BE USEFUL IN DEMONSTRATING THE FIXING OF THE VINYL FILM APPLIED INTERNALLY TO THE GLASS, AS THERE IS 0MM PROJECTION, THE FILM IS SELF ADHESIVE, WITH 0.1MM THICKNESS.

PLANNING DRAWINGS

REV:	DESCRIPTION.	BY:	DATE.
K	DJ MEETING WITH MCC REVISIONS	RS	15.07
J	VINYL APPLIED INTERNALLY	RS	08.04
I	ALTERATIONS TO TOWER SIGNAGE	RS	06.04
H	FINAL REVISIONS TO SUITE LL & PLANNERS COMMENT	RM	04.04
G	FURTHER REVISIONS TO VINYL COLOUR	RM	11.03
F	VINYL COLOUR REVISED TO SUITE PLANNERS REQM.	RM	04.03
E	REVISED SIGNAGE PROPOSALS	RS	26.02
D	MAJOR CHANGES TO GRAPHICS SIZE, ILLUMINATION	RS	06.02
C	MINOR ADDITIONS FOR PLANNING	RS	02.02
B	NOTES EDITED TO SATISY LL COMMENTS	RS	28.01
A	GRAPHICS ADDED TO UPPER WINDOWS	RS	16.01

RETAIL
PROJECT
SOLUTIONS

CLIENT: CLAS OHLSON

PROJECT: MANCHESTER

ADDRESS: MARKET STREET
UNIT A/B/C/D
ARNDALE CENTER
MANCHESTER
M1 1WR

PLANNING
ACK'D
REPLIED
REC'D 20 AUG 2009

TITLE: CORPORATION STREET ELEVATION - TOWER VIEW PLANNING APPLICATION 3

DRAWN BY:	SCALE:	DRAWN DATE:	REVISED DATE:
RS	1:50 @A1	22/12/08	15/07/09
CHECKED: RM			

DRG.NO: CL-ARND-005-04(AP3) REV: K

EVOLVE (DESIGN) LTD
E: @evolve-design.sk.com
T: +44 (0)1934 822763
F: +44 (0)1934 822764

THIS DRAWING AND ITS DATA IS THE PROPERTY OF EVOLVE DESIGN LIMITED & SHALL NOT BE REPRODUCED WITHOUT THE COMPANY'S CONSENT. DO NOT SCALE. WRITTEN DIMENSIONS TAKE PREFERENCE. ANY DISCREPANCIES SHOULD BE REPORTED TO EVOLVE DESIGN LIMITED IMMEDIATELY - IF IN DOUBT ASK.