
Existing

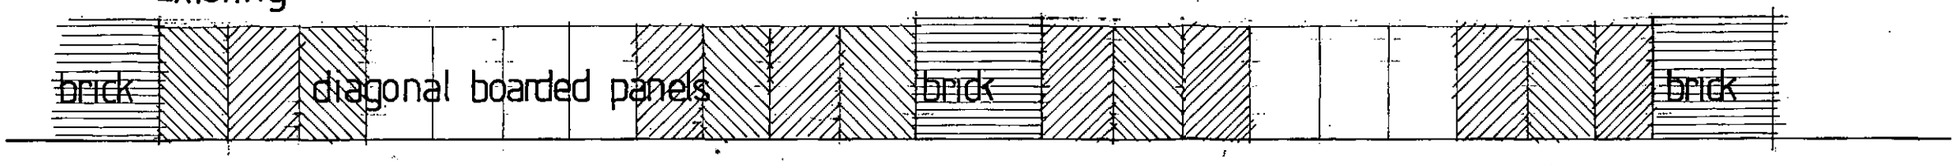


elevation




plan

Proposed

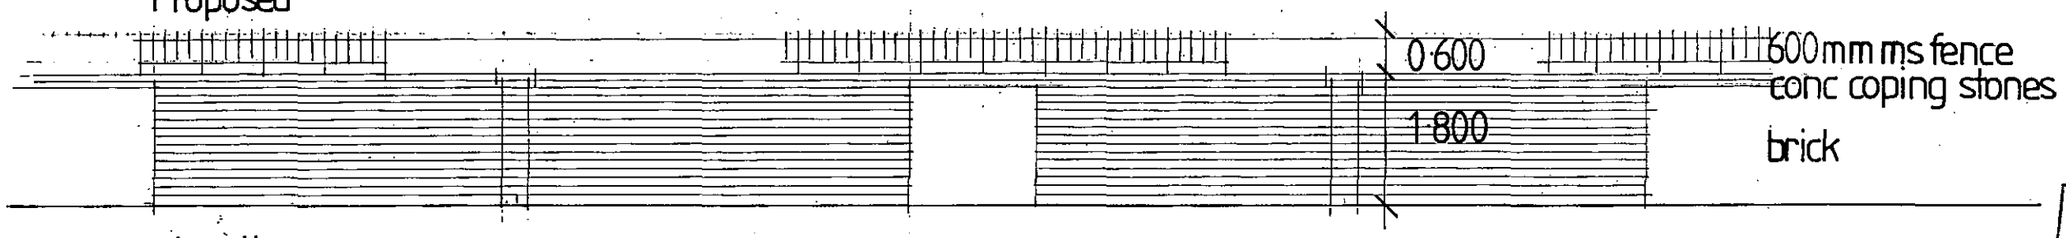

elevation

12·8 2·0 10·0 2·0

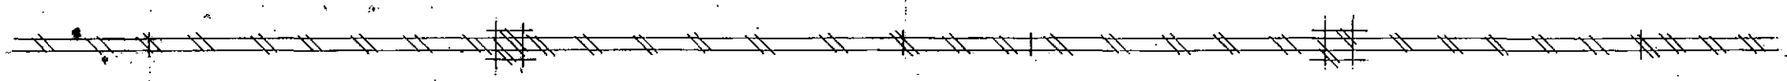

plan

PLAN[illegible]
BUILDI[illegible]ONTROL
04 DEC 2012

No:	Revision:	Date:	Initial:

ALPHA DESIGN
11 GILDA CRESCENT ROAD ECCLES M30 9AG
TELEPHONE : 061 707 5533

Project:	13 Sarnesfield Close Longsight Mcr		
Title:	Proposed boundary wall		
Scale: 1:100	Date: Dec 12	Initial: CTW.	
Drg. No:			