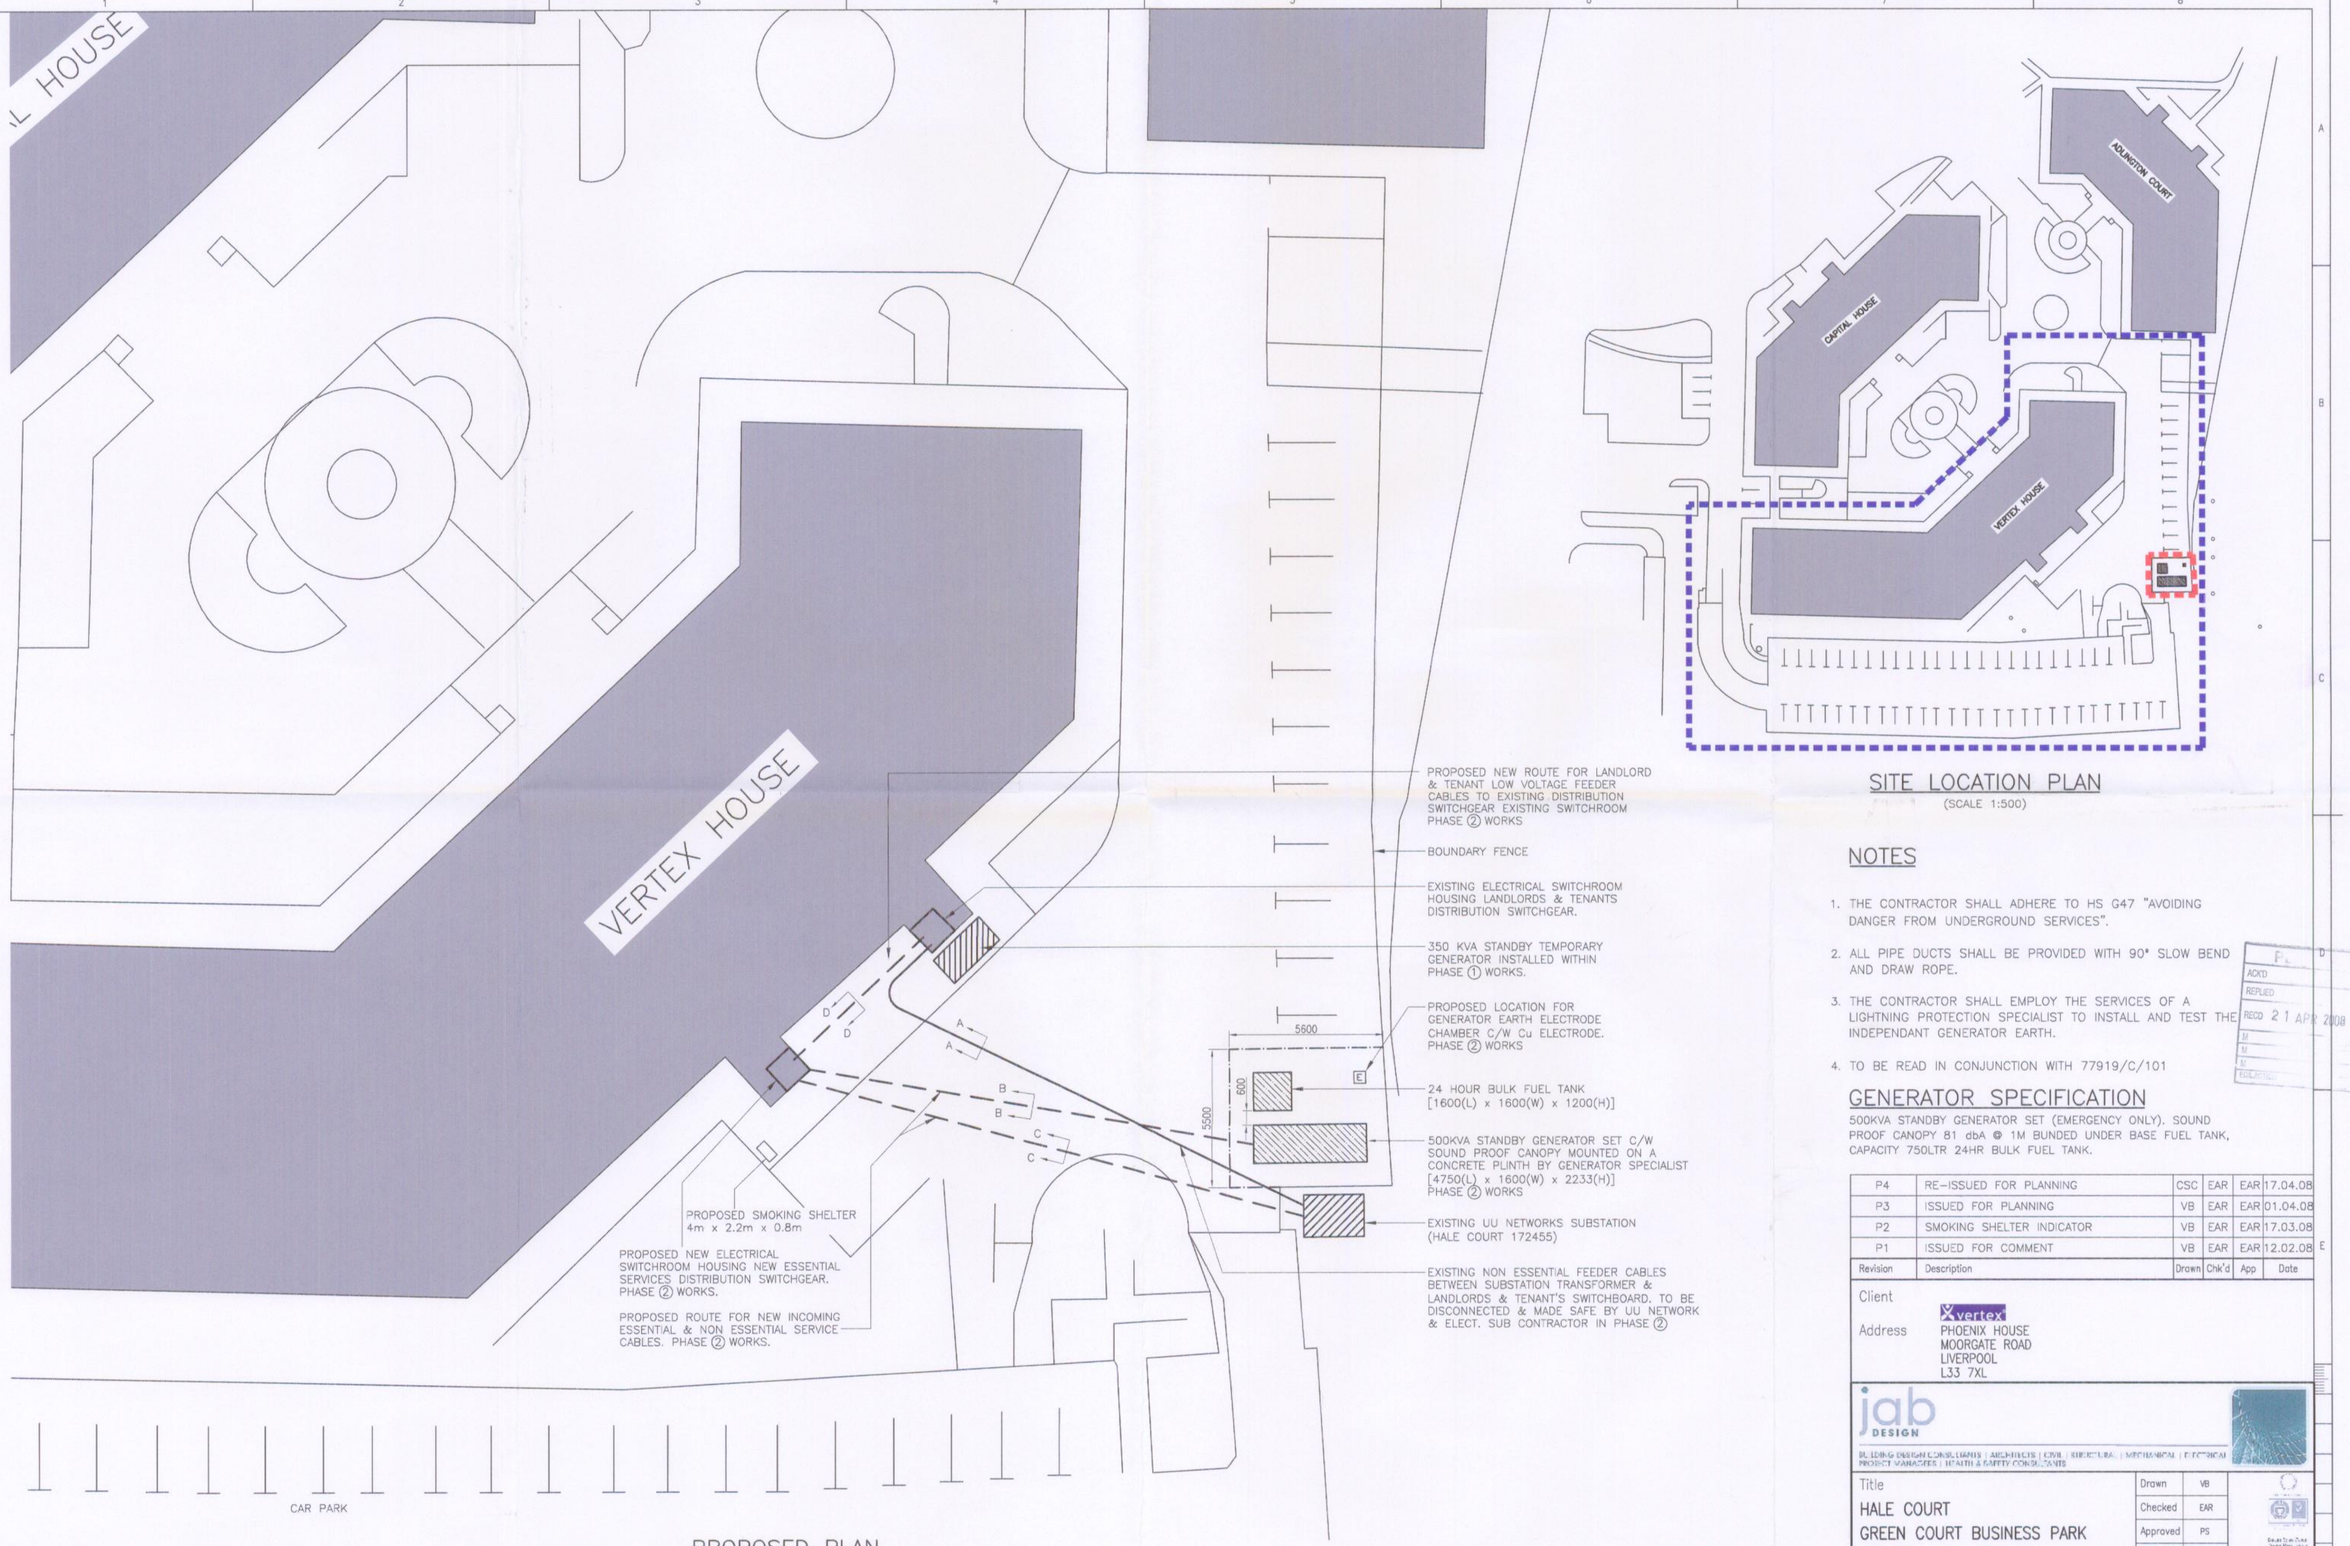


PROPOSED PLAN
(SCALE 1:125)

SITE LOCATION PLAN
(SCALE 1:500)

NOTES

1. THE CONTRACTOR SHALL ADHERE TO HS G47 "AVOIDING DANGER FROM UNDERGROUND SERVICES".
2. ALL PIPE DUCTS SHALL BE PROVIDED WITH 90° SLOW BEND AND DRAW ROPE.
3. THE CONTRACTOR SHALL EMPLOY THE SERVICES OF A LIGHTNING PROTECTION SPECIALIST TO INSTALL AND TEST THE INDEPENDANT GENERATOR EARTH.
4. TO BE READ IN CONJUNCTION WITH 77919/C/101

FILE
ACK'D
REPLIED
RECD 21 APR 2008
M
M
M
EVALUATION

GENERATOR SPECIFICATION

500KVA STANDBY GENERATOR SET (EMERGENCY ONLY). SOUND PROOF CANOPY 81 dbA @ 1M BUNDED UNDER BASE FUEL TANK, CAPACITY 750LTR 24HR BULK FUEL TANK.

Revision	Description	Drawn	Chk'd	App	Date
P4	RE-ISSUED FOR PLANNING	CSC	EAR	EAR	17.04.08
P3	ISSUED FOR PLANNING	VB	EAR	EAR	01.04.08
P2	SMOKING SHELTER INDICATOR	VB	EAR	EAR	17.03.08
P1	ISSUED FOR COMMENT	VB	EAR	EAR	12.02.08

Client

Address
vertex
PHOENIX HOUSE
MOORGATE ROAD
LIVERPOOL
L33 7XL

jab DESIGN
BUILDING DESIGN CONSULTANTS | ARCHITECTS | CIVIL | STRUCTURAL | MECHANICAL | ELECTRICAL PROJECT MANAGERS | HEALTH & SAFETY CONSULTANTS

Title	Drawn	VB
HALE COURT	Checked	EAR
GREEN COURT BUSINESS PARK	Approved	PS
ESSENTIAL SERVICES	Date	20/11/07
EXTERNAL SERVICES LAYOUT	Scale	AS SHOWN
Drawing No. 79065/E101	Revision	P4

Original Scale

This drawing and any information or descriptive matter set out hereon are the confidential and copyright property of JAB Design Services Limited and must not be disclosed, loaned, copied, or used for manufacturing, tendering or for any purpose without their written permission.

Mail : jab@jabdesignservices.com (A1)