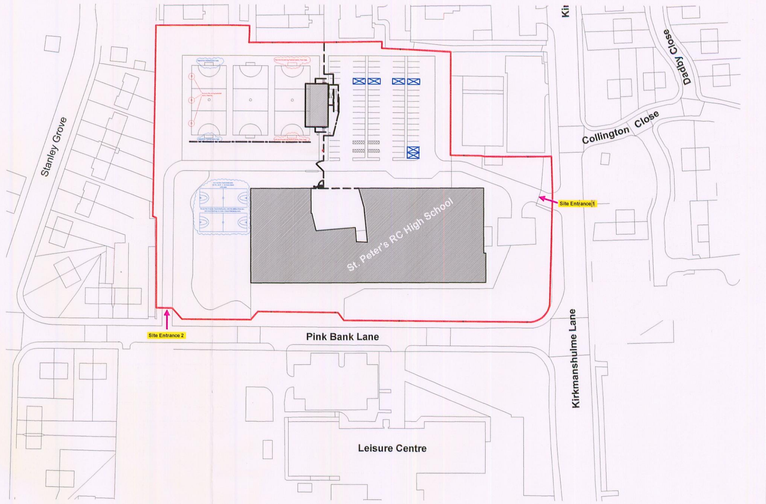

Scale 1 : 1250

Reposition football posts here.

Remove the exiting football posts, from here.

Remove the exiting basketball posts, from here.

Reposition football posts here.

Remove the exiting football posts, from here.

The existing planters are to be replaced with 4 new 4.8m x 2.4m car parking spaces

The existing kerb is to be replaced with 2 new 4.8m x 2.4m car parking spaces

two number basketball courts
(67 Ft x 26 Ft = 20.5mtr x 8mtr)
with posts

Reuse the 3 number basketball posts, with the addition of one new, and court Markings to make 2 basketball playing courts.

Scale 1 : 200

REVISED PLAN

PLANNING
ACK'D
REPLIED
REC'D 17 FEB 2009
INIT. DATE
M
M
M
FOR ACTION

Rev	By	Date	Description	Chk	App

Stage
LOCAL A.A.

Project
Manchester City Council
St Peters RC High School

Drawing Title
New Basketball Courts

Drawn	Checked	Approved
AL		

Scale	Date
1 : 200 1 : 1250	20 th Oct 2008

Drawing No. 088 08 101 new courts
Revision