Do not scale from this drawing. All information should be checked by the contractor on site before commencing work. Any discrepancies should be reported to the architect immediately. All rights are reserved and are not transferable. Unauthorised reproductions of this drawing are not permitted.

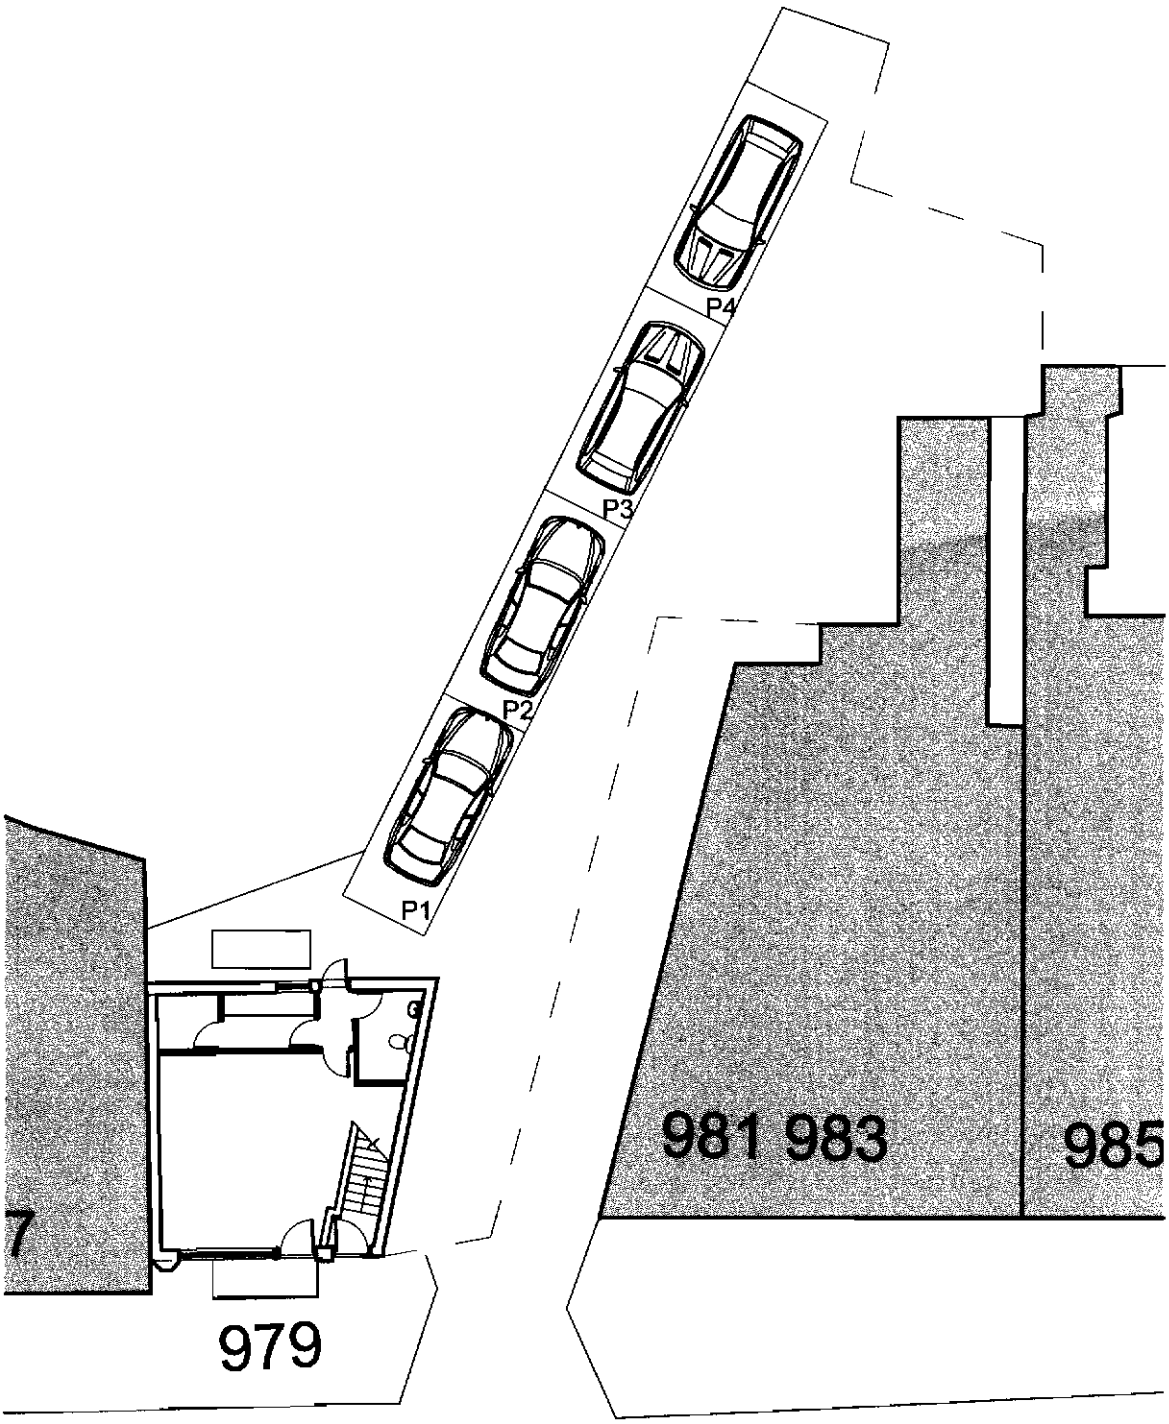

CAR PARKING LAYOUT

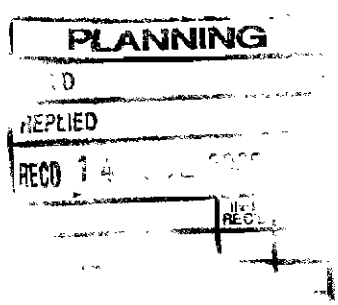

rama.co.uk

Client: **PREMIER CARS**

Project: 979 Stockport Road
Levenshulme, Manchester

Planning Permission

upper storey extensions to existing Private Hire firm

dwg: 03 scale: 1:200 date: May 08

Archirama Ltd
4 Mallowdale Avenue, Fallowfield, Manchester M14 6GT
Tel: 07976 171 006