
1st floor

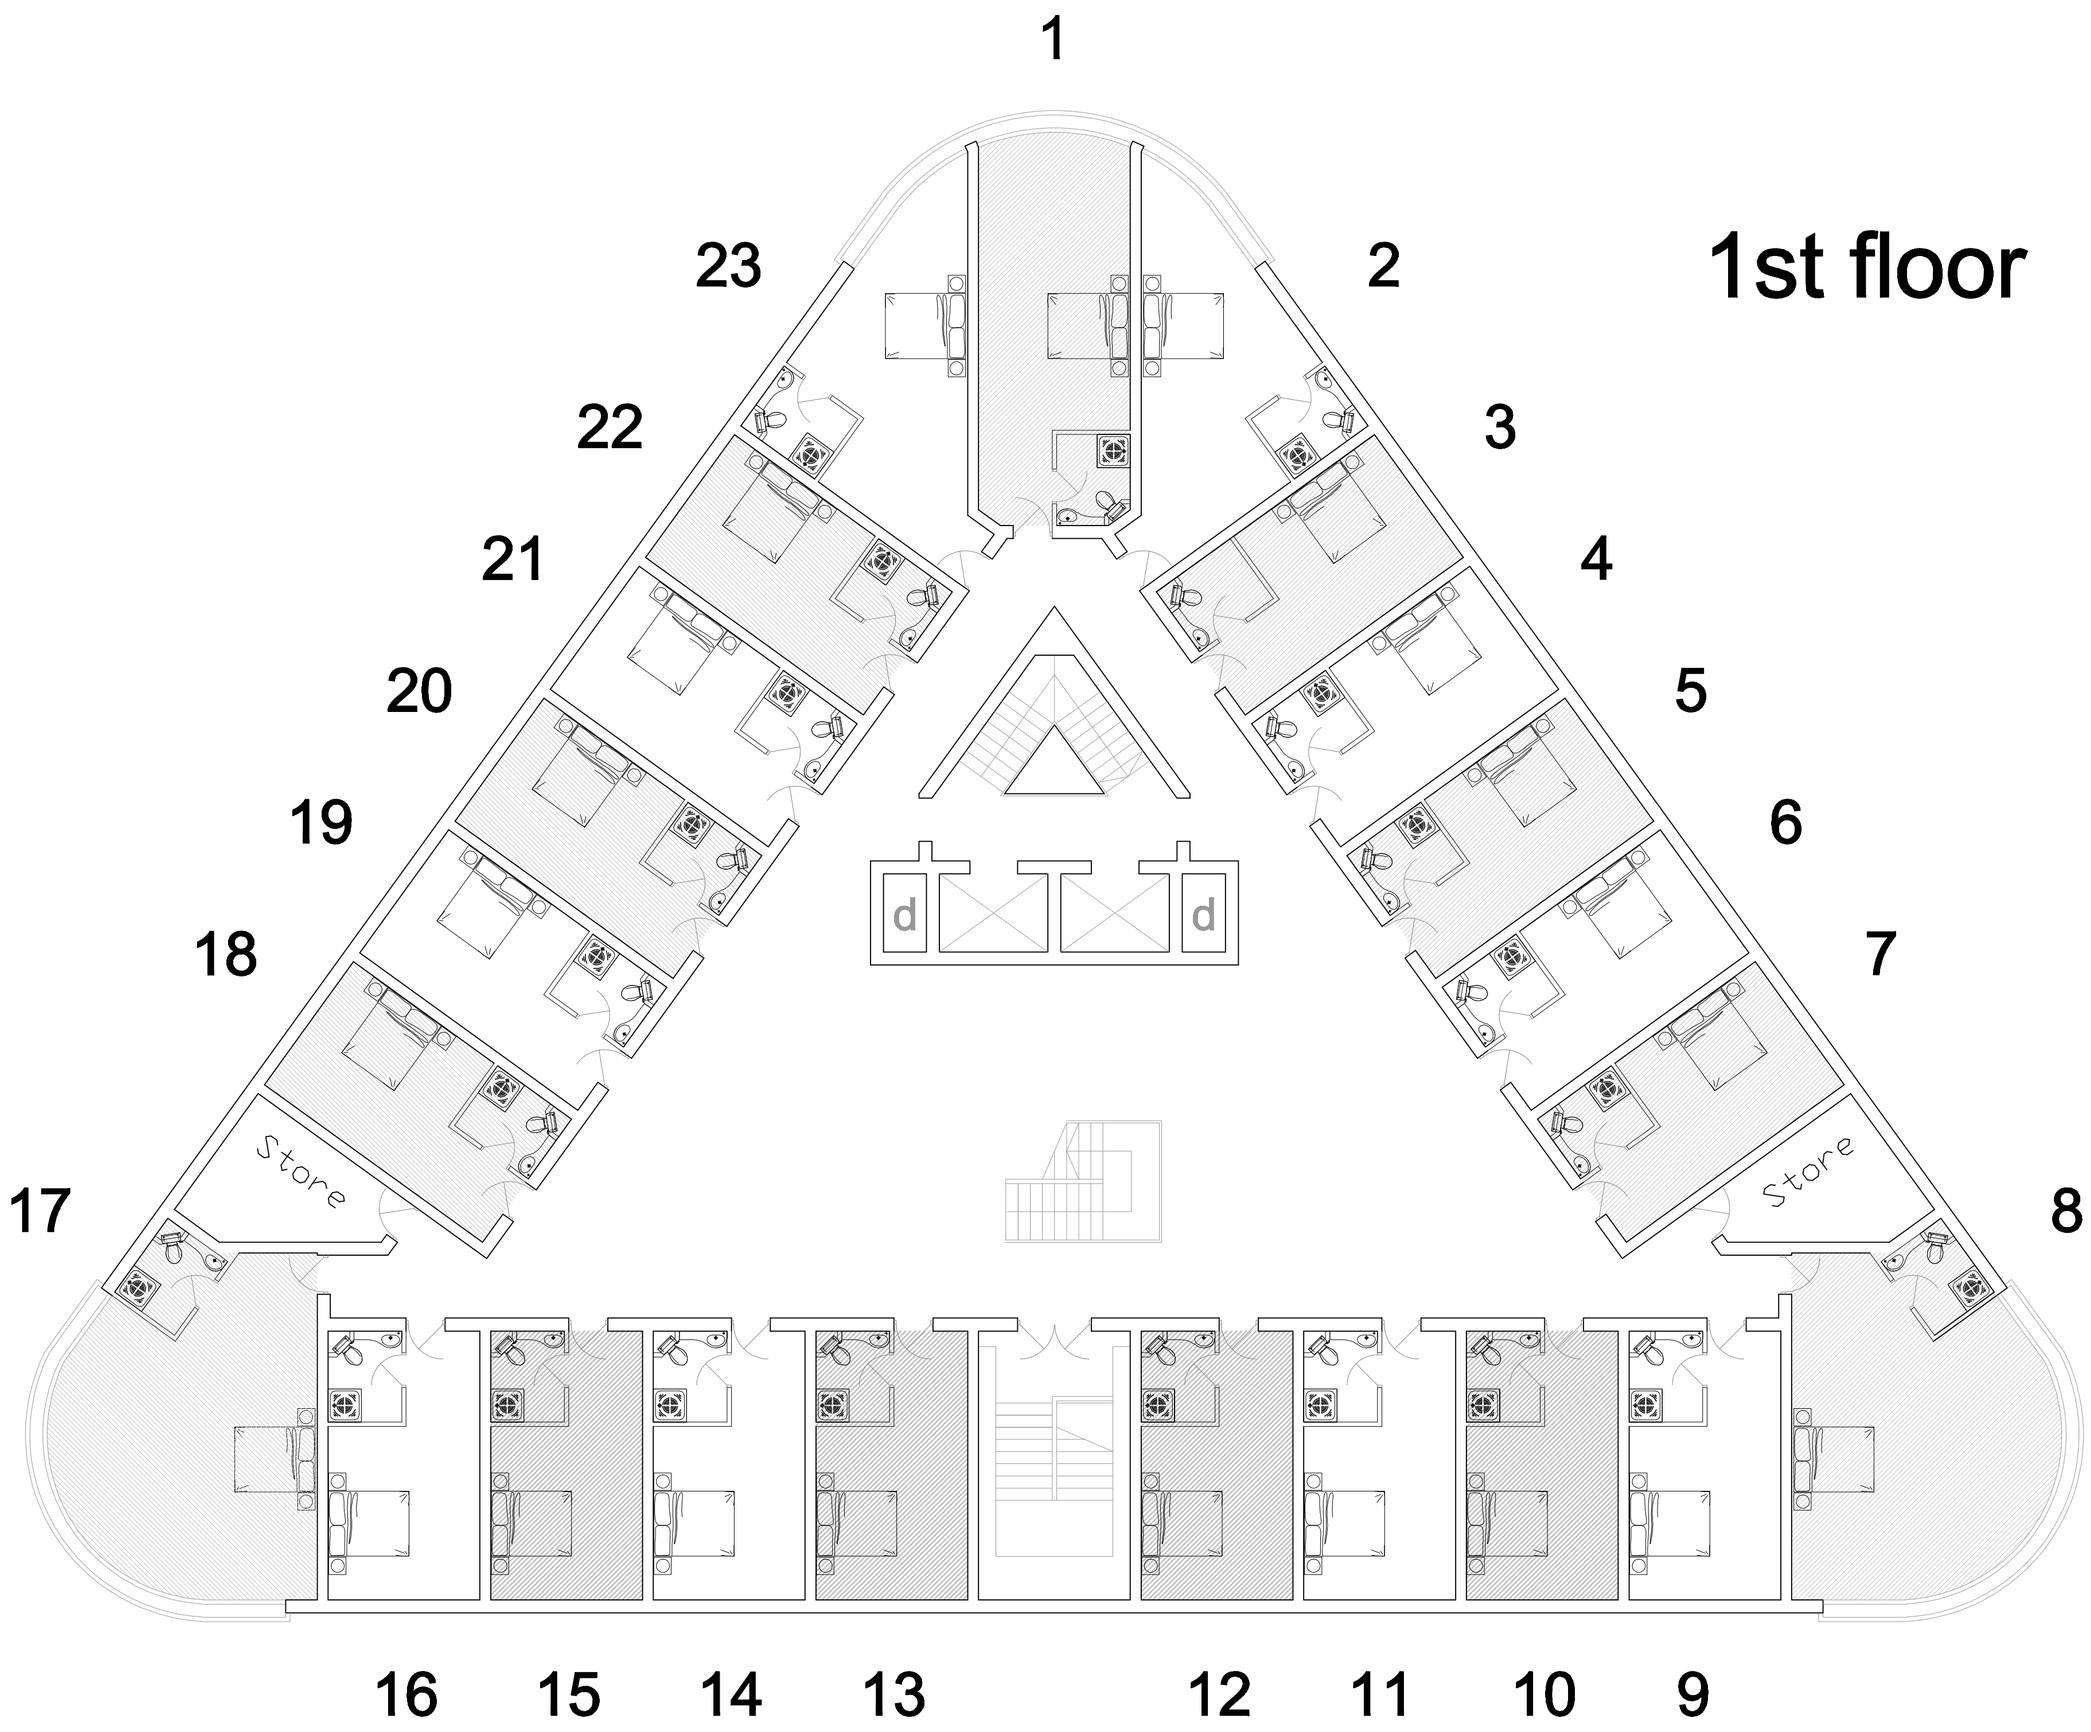

NOTE – All levels and dimensions to be checked on site

MARSHALL HOUSE
255 WELLINGTON RD SOUTH
STOCKPORT
SK2 6NG

www.cartwrightandgross.co.uk

Cartwright + Gross
Chartered Architects

Tel - 0161 480 1119
Fax - 0161 480 3311

Project
DEVELOPMENT OF
2–10 STOCKPORT RD

Drawing
1st FLOOR PLAN

Drawing number
355/H06

CAD ref
sch2

Date
14/07/08

Scale
1:100
@ A1

©