230 Wythenshawe Road, Northern Moor, Manchester M23 0PH

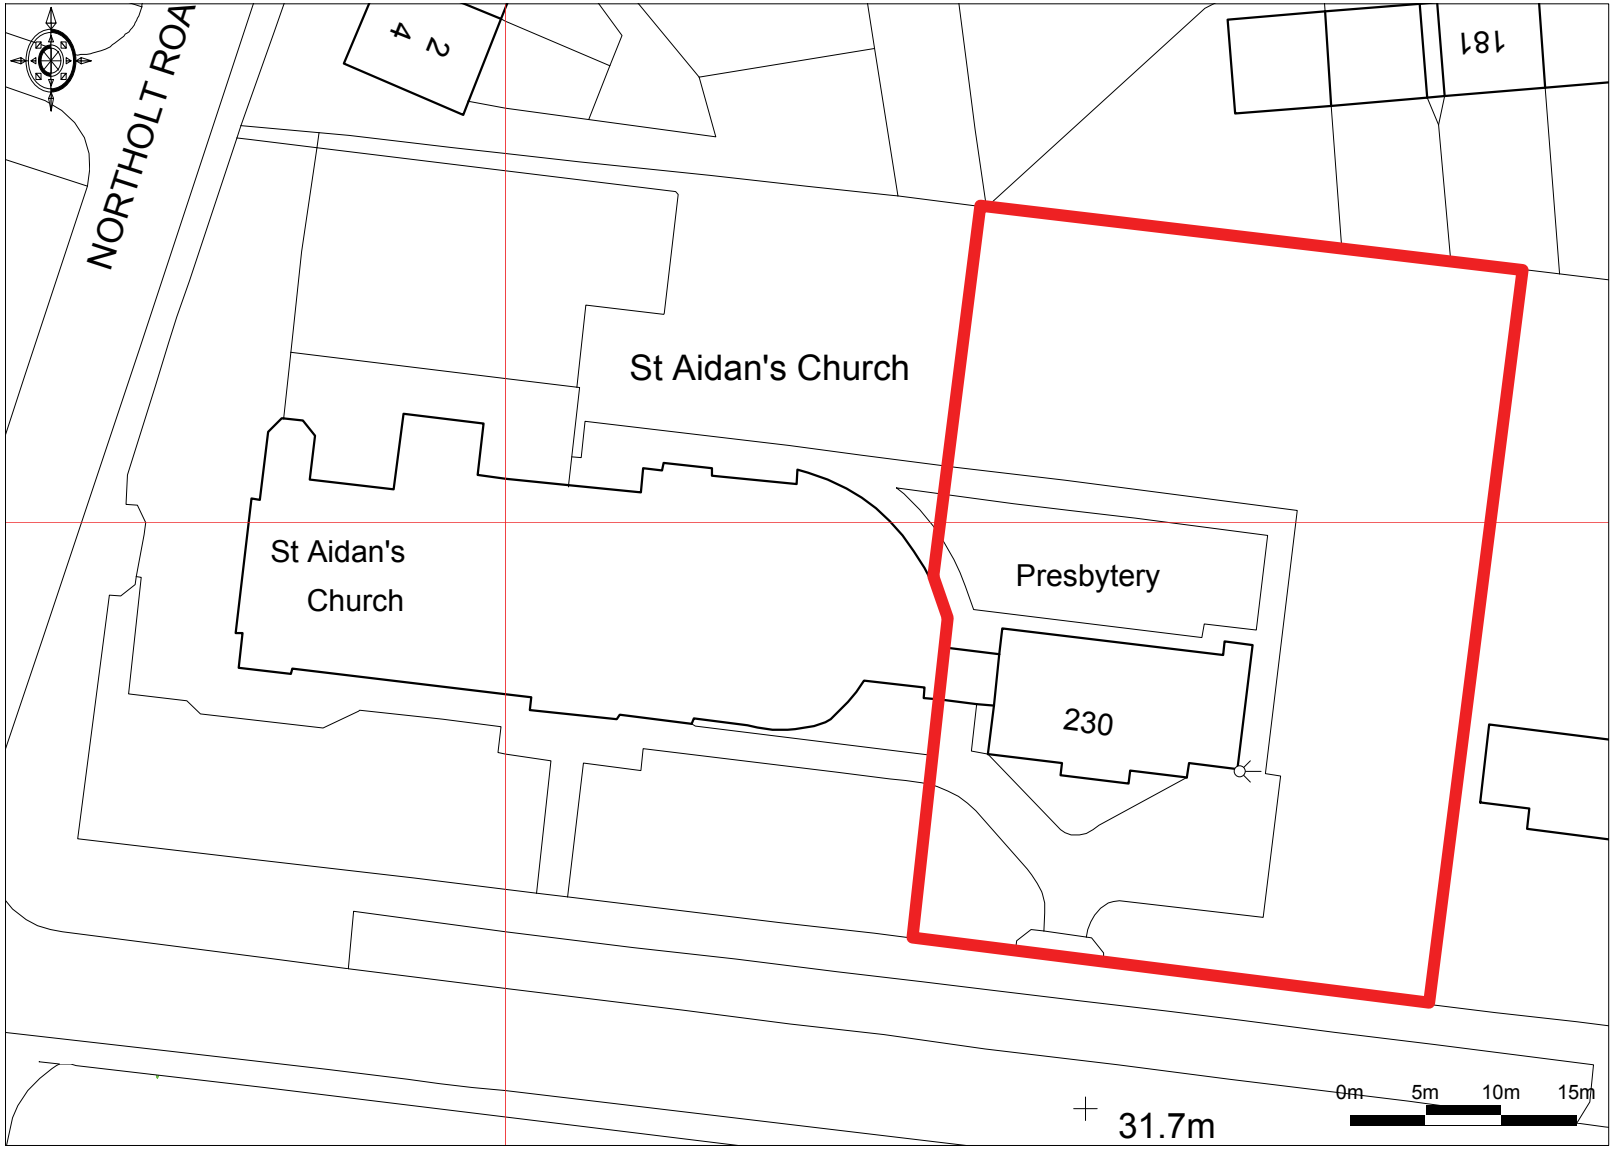

Enabled by Ordnance Survey
© Crown Copyright 2009. All rights reserved. Licence number 100020449. Plotted Scale - 1:500

GeraldEve