PLANNING
ACKD
REPLIED
RECD 31 OCT 2008
M | INIT. RECD | DATE
M
M
FOIL ACTION

# proposed ground floor

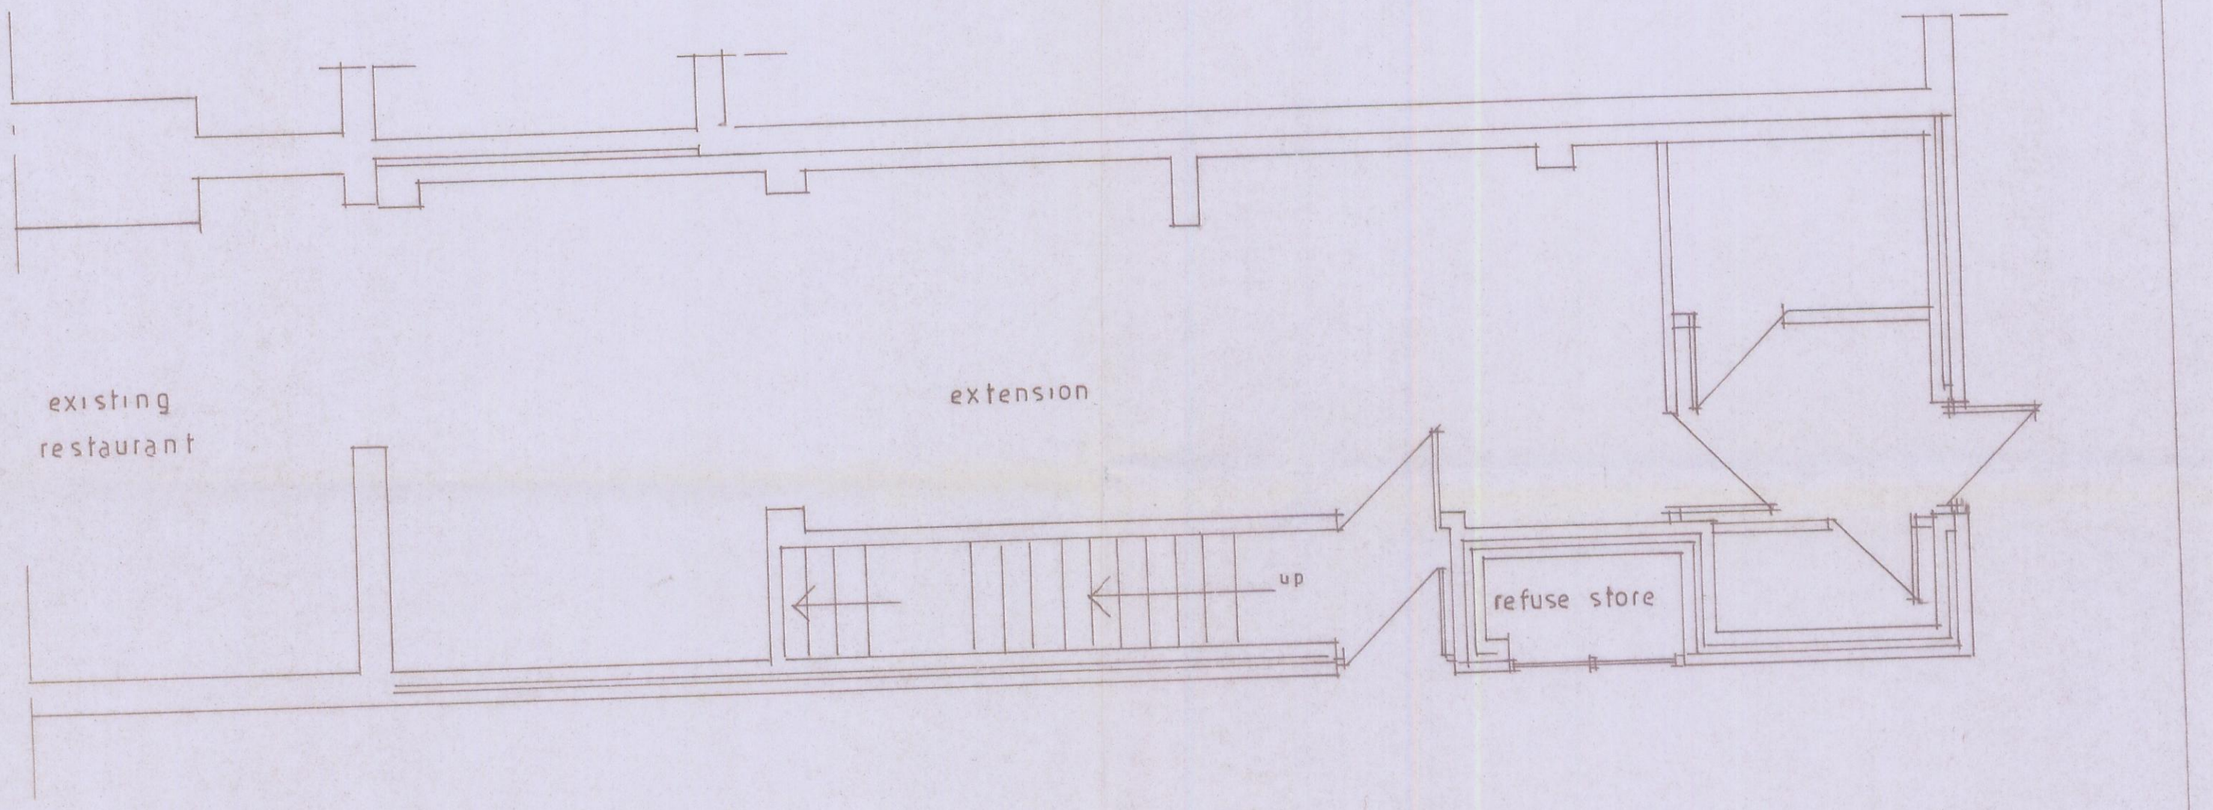


John F. Lomas, M.R.I.C.S., M.B.Eng
Rothbury
Chapel Road
Hayfield
High Peak SK22 2JF
Tel. 01663 745186

drg no 08. 8/4

782 WILMSLOW ROAD,
DIDSBURY.