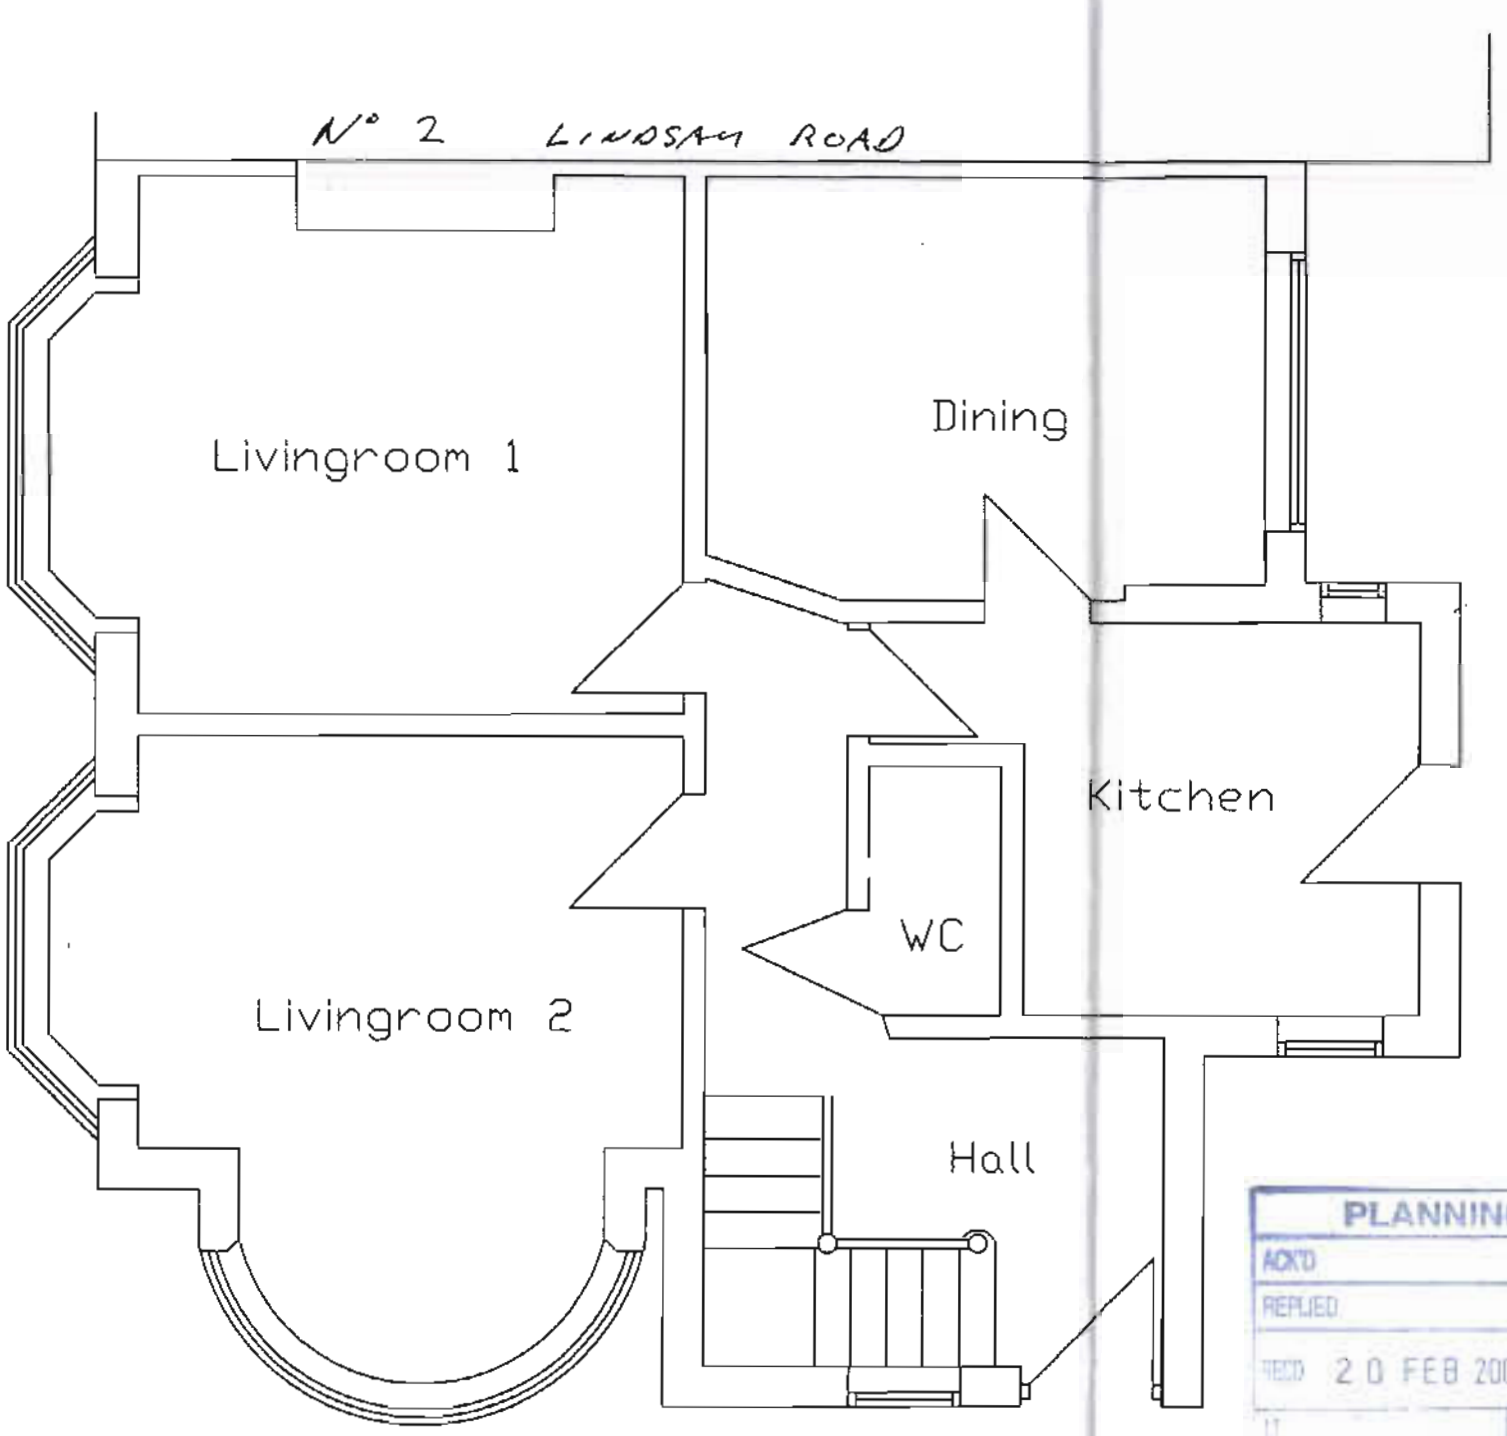

Existing Ground Floor Layout

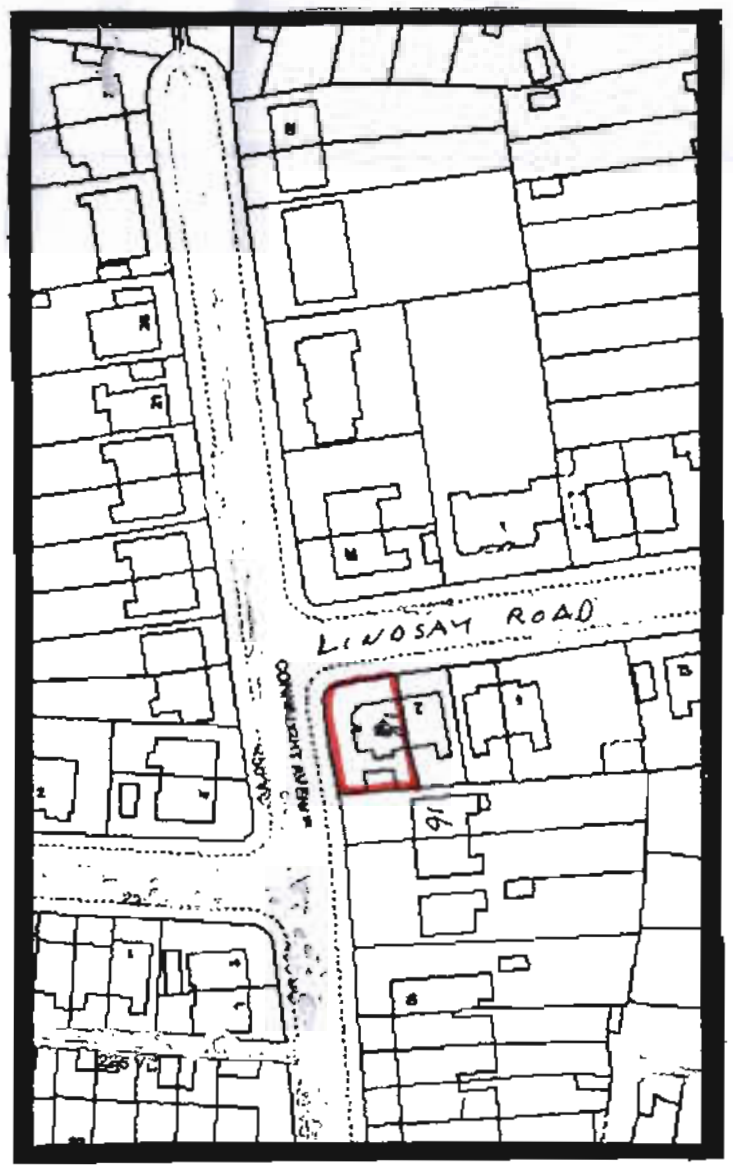

SITE LOCATION 1:1250

PLANNING
ACK'D
REPLIED
RECD 20 FEB 2009

Title	Single storey side extension
Location	18 Connaught Ave, Burnage
Scale	1:50 1:1250
Date	9/02/09
Drwg No/ Rev	GD/01

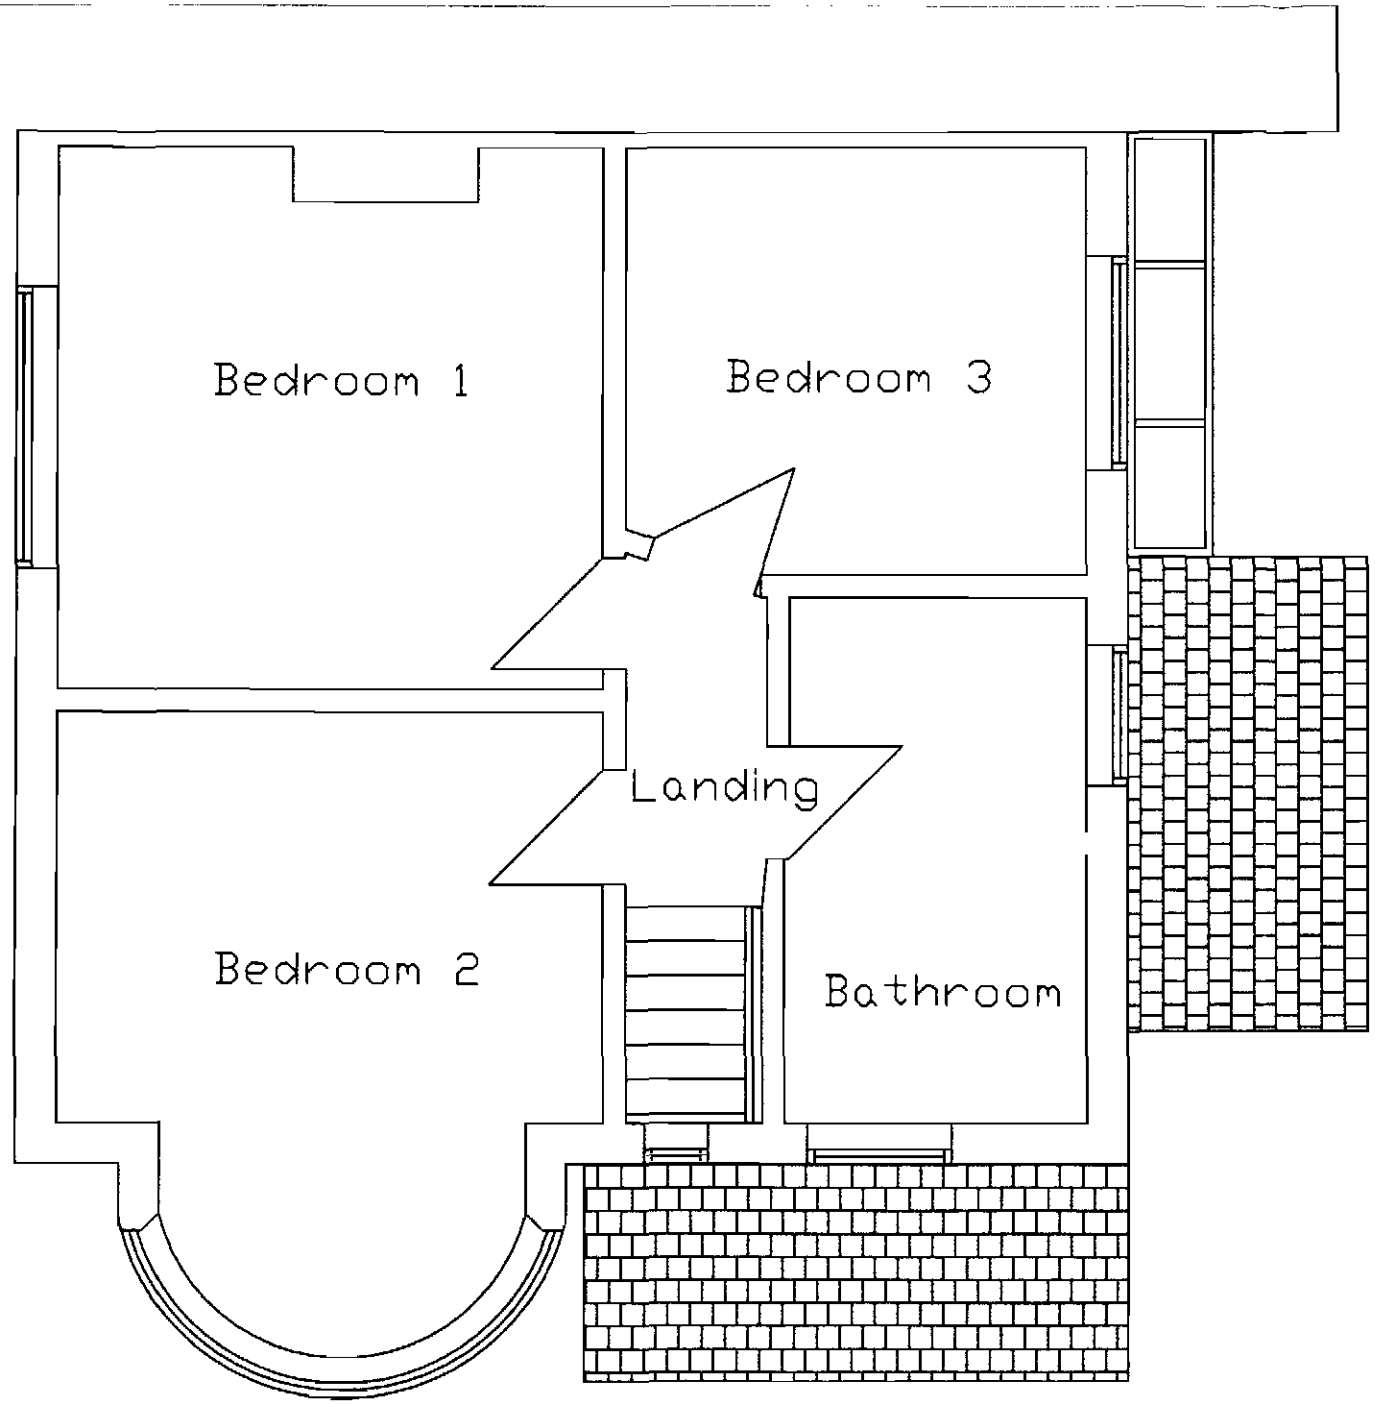

Existing First Floor Layout

...NNING
...KD
...PLIED
RECD 20 FEB 2009
...ECTION

Title	Single storey side extension
Location	18 Connaught Ave, Burnage
Scale	1:50
Date	9/02/09
Drwg No/ Rev	GD/02