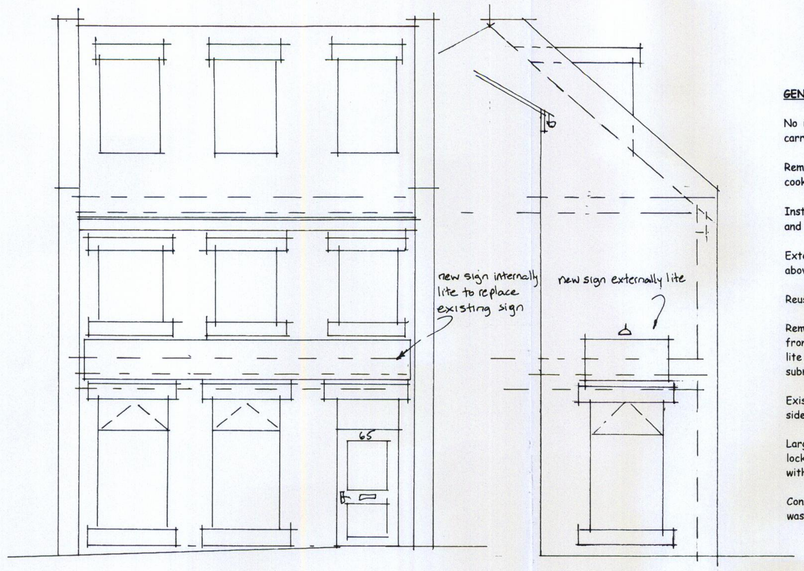

FRONT ELEVATION

SIDE ELEVATION

GENERAL NOTES.

No internal or external structural alterations to be carried out on the property.

Remove existing shelving and fixed units including cooker and freezers.

Install new preparation tables, cookers and freezers and new counter.

Extend existing 500 mm dia aluminum flue to 900 mm above existing gutter line.

Reuse existing extract units.

Remove existing shop signs and replace with new to front and side elevation. Internally lite front external lite side elevation. Separate application to be submitted.

Existing brown electric roller shutters to all front, side and rear elevation windows and doors to remain.

Large waste bins to be provided and stored in rear lock up compound area. Waste food, cardboard along with standard refuge bins, grey, green, brown and blue.

Contract with waste management company to collect waste food on a daily basis.

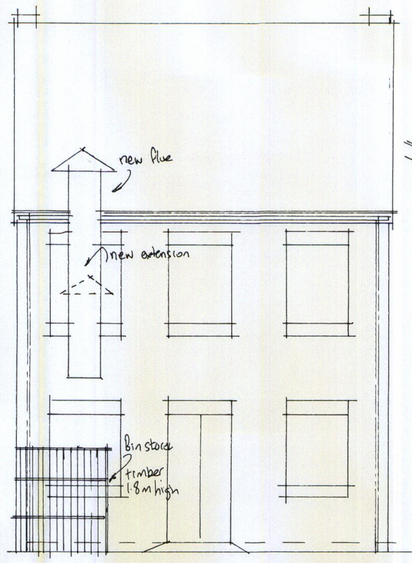

REAR ELEVATION

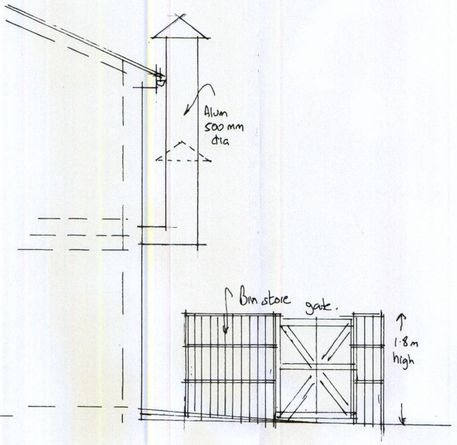

RETURN ELEVATION

A. AMENDMENT MAY 2010
PLANNING REQ.
1. BIN STORE PLAN & ELEVATIONS SHOWN
2. COLLECTION AREA SHOWN
3. COLLECTION VEHICLE SHOWN.

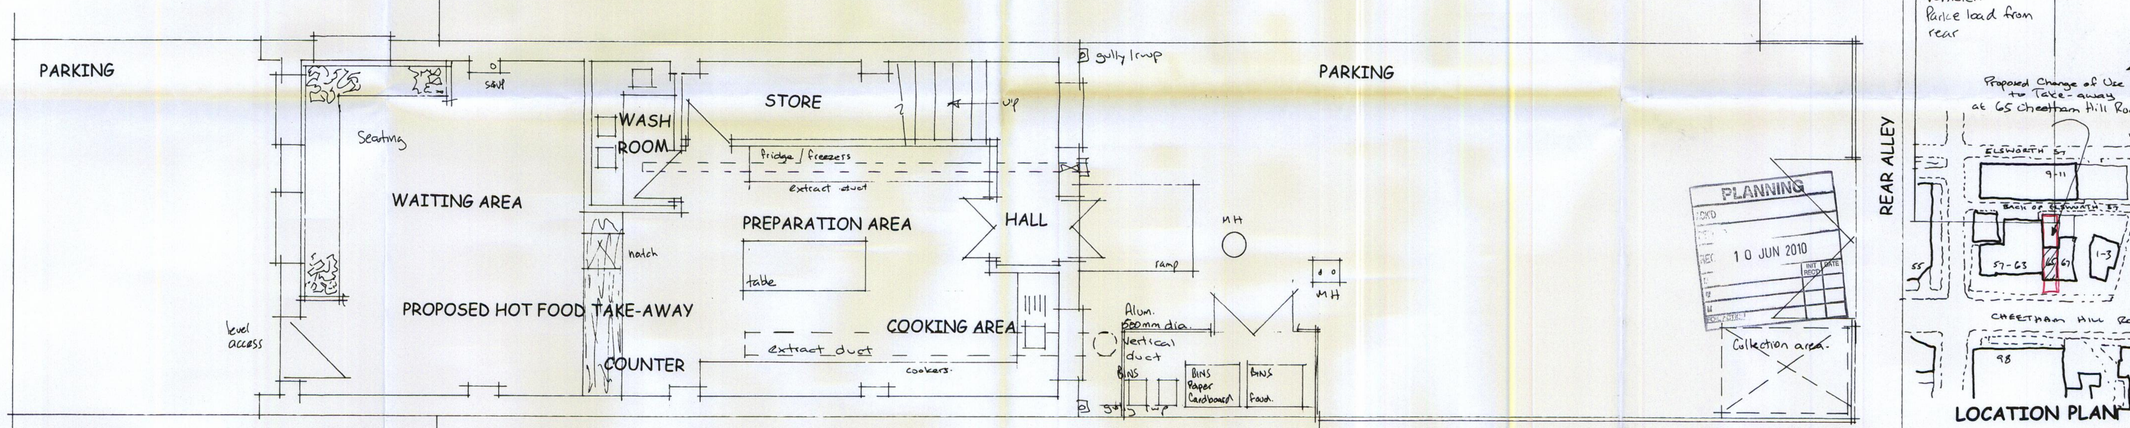

PROPOSED GROUND FLOOR LAYOUT

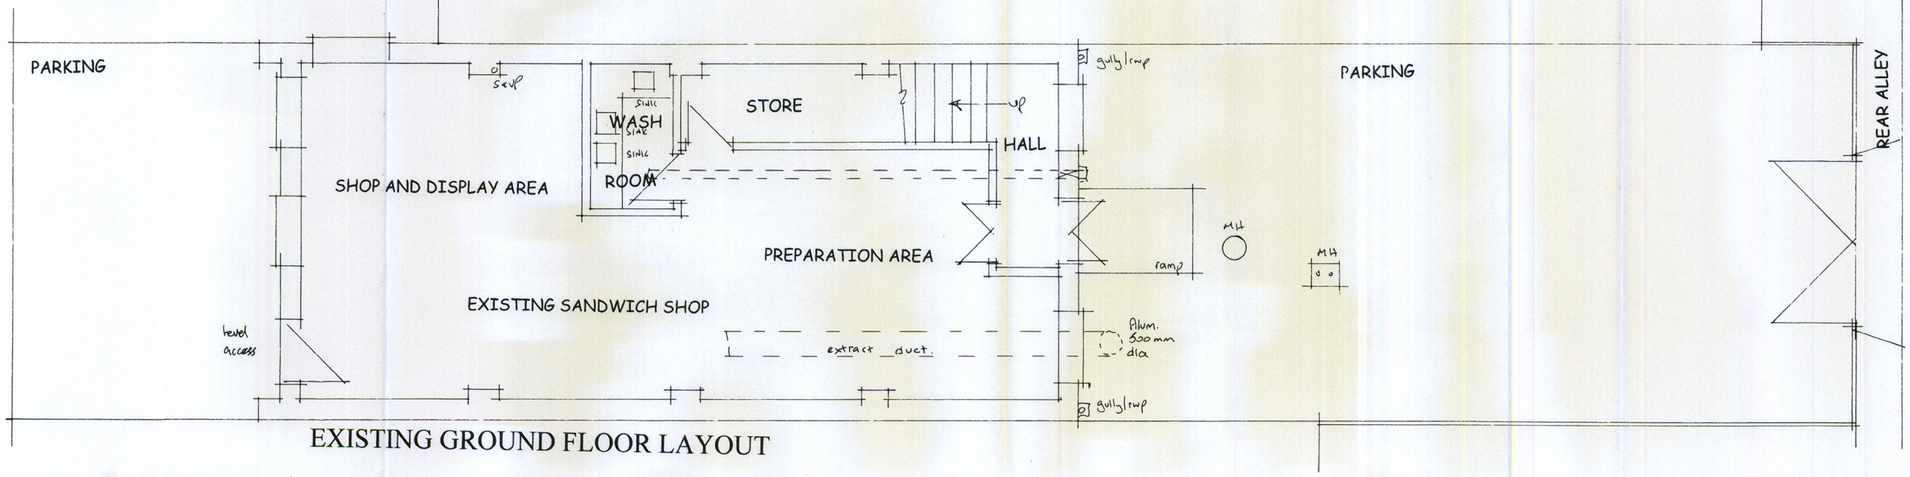

EXISTING GROUND FLOOR LAYOUT

BACK OF ELSWORTH ST

direction of travel

Collection Vehicle.. Parks load from rear

LOCATION PLAN
SCALE 1:250

ARCHITECTURAL DESIGN SERVICES	
PROJECT: PROPOSED CHANGE OF USE, TO:- HOT FOOD TAKE-AWAY.	
DRAWING TITLE: EXISTING AND PROPOSED LAYOUTS AND ELEVATIONS.	
CLIENT: MR. M. HASSAN.	
ADDRESS: 65, CHEETHAM HILL ROAD, MANCHESTER, M4 4GS.	
SCALE: 1:50. @A1	DATE: APR 2010
DRAWING No: 04102262/1 A.	

A