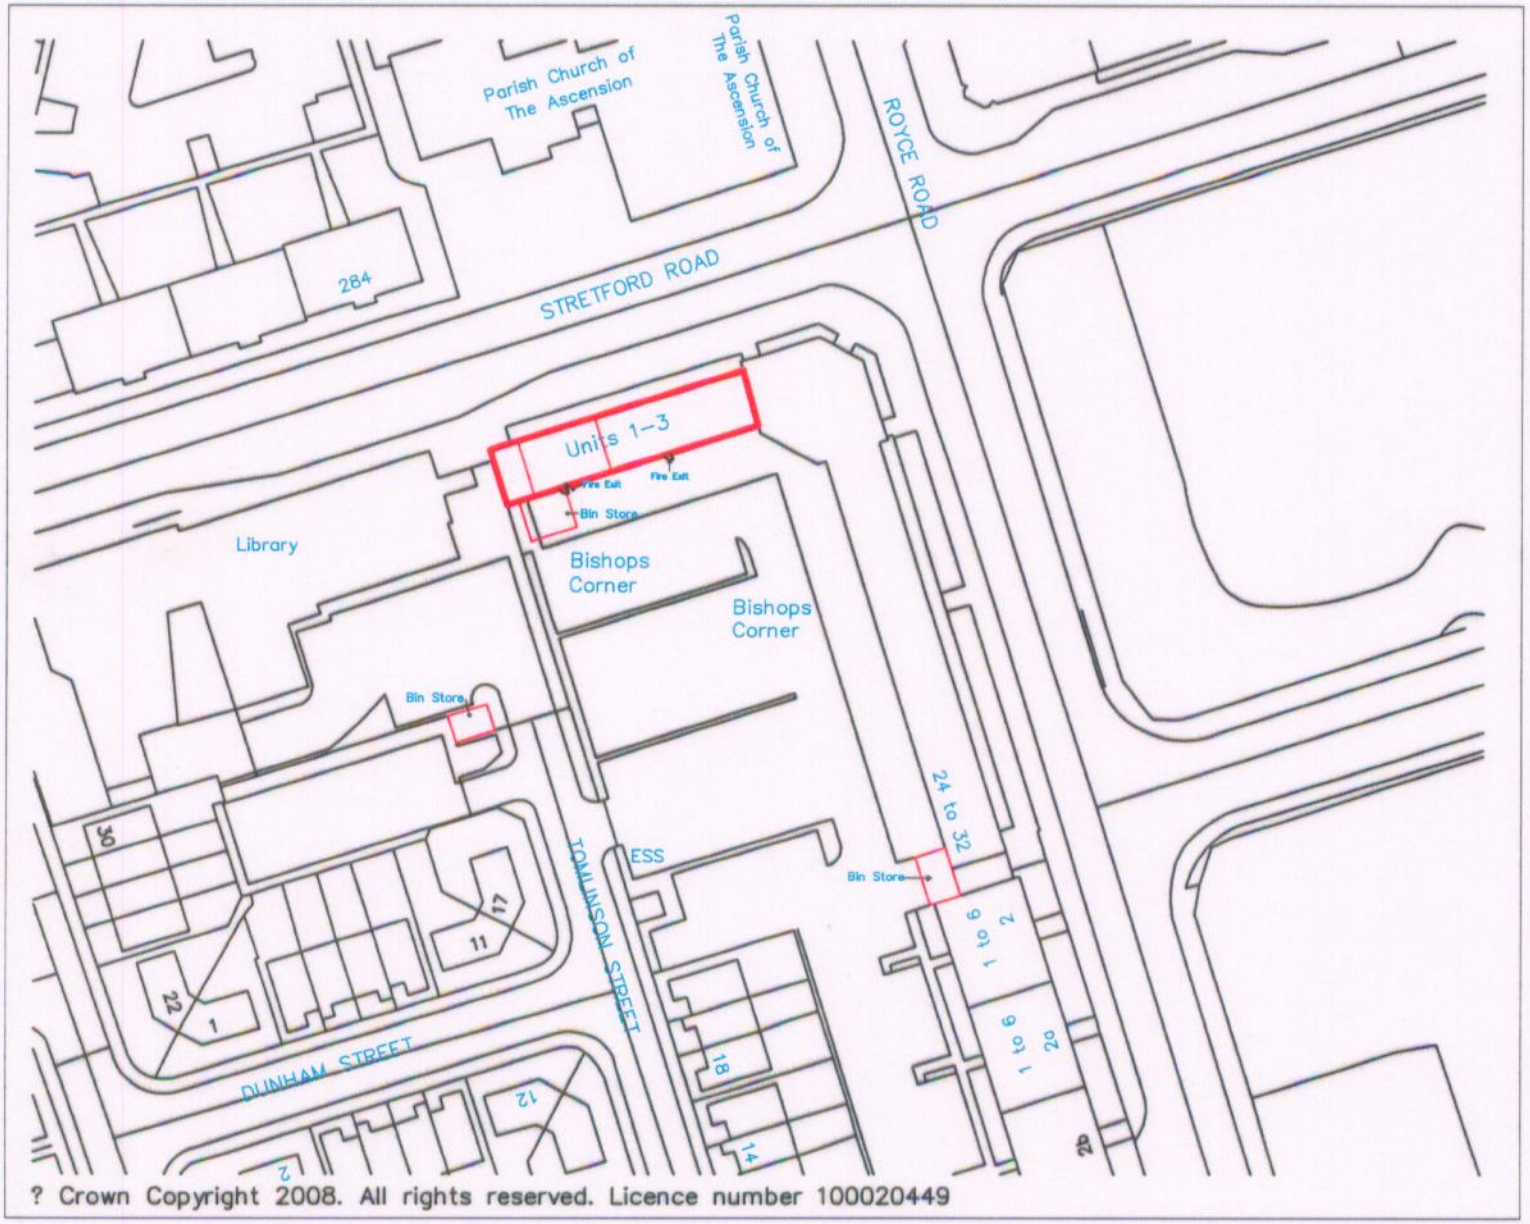

PLANNING

ACK'D

REPLIED

RECD - 9 MAY 2008

	INIT	RECD	DATE
AA			
AA			
AA			
Revisions			

Project
UNIT 1-3
BISHOPS CORNER
STRETFORD ROAD, HULME
M15 4UW

Title
SITE LOCATION PLAN
Showing Existing Bin Store Location

Client
LS Rell

Scale	1:1250 @ A4		
Drawn	AW	CHECKED	
Date	07/04/08		

CUBE
PROPERTY SURVEYORS & CONSULTANTS

Drawing Number CPS/07/116/003