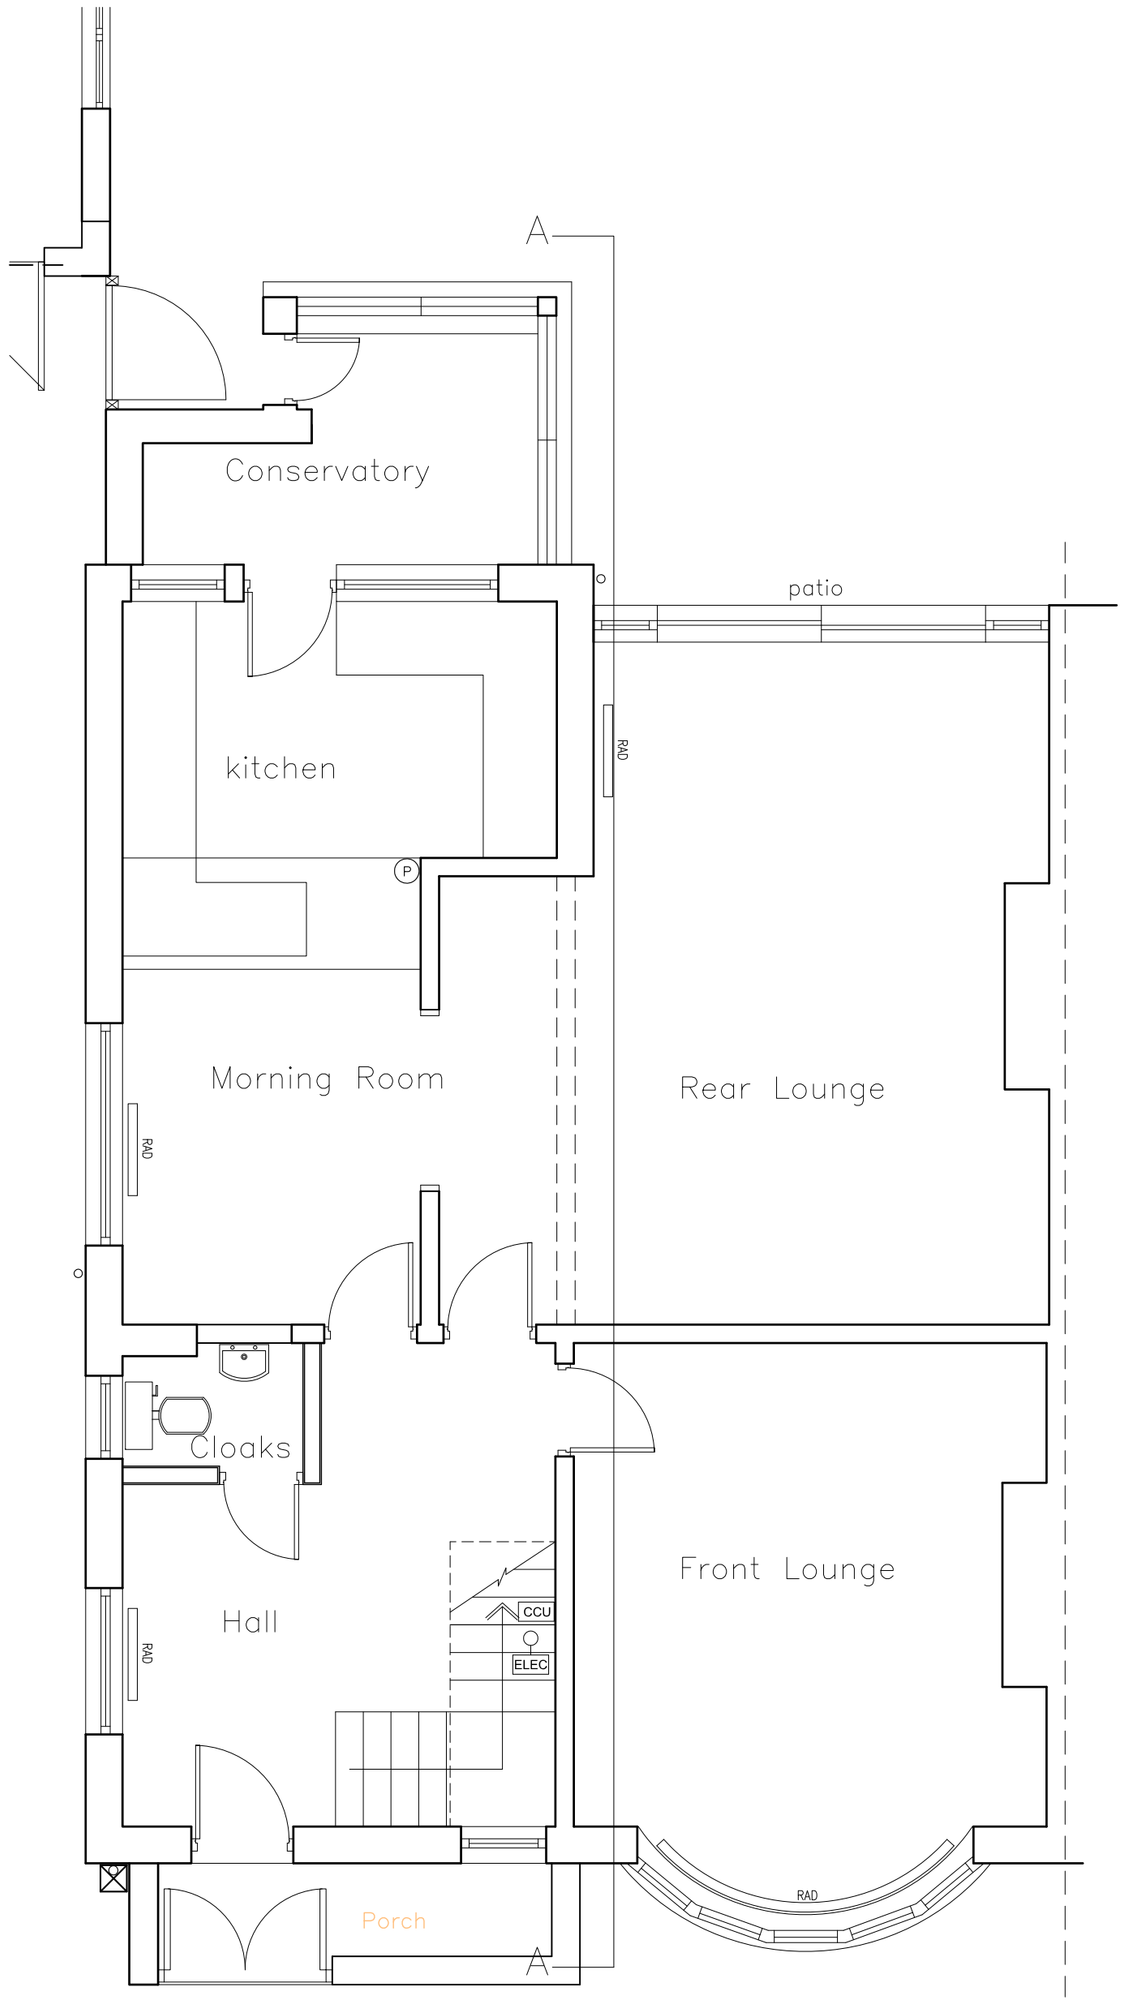

EXISTING GROUND FLOOR

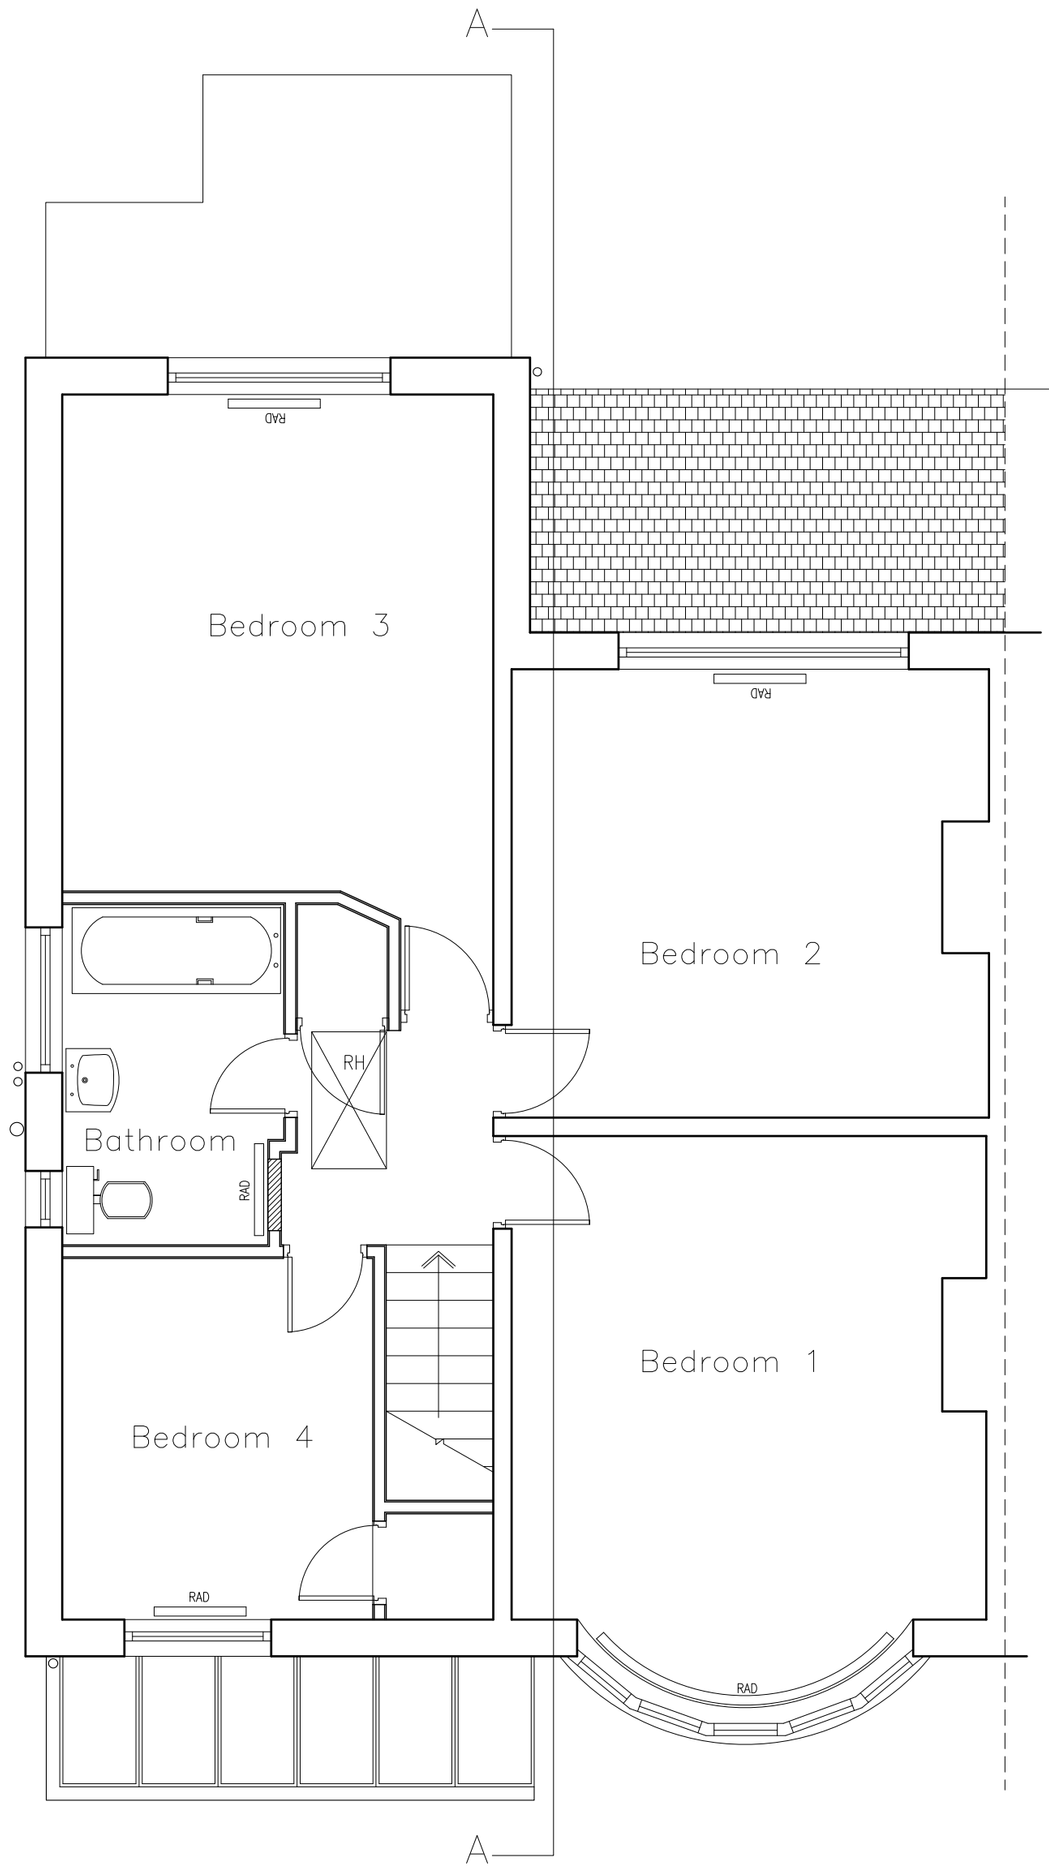

EXISTING FIRST FLOOR

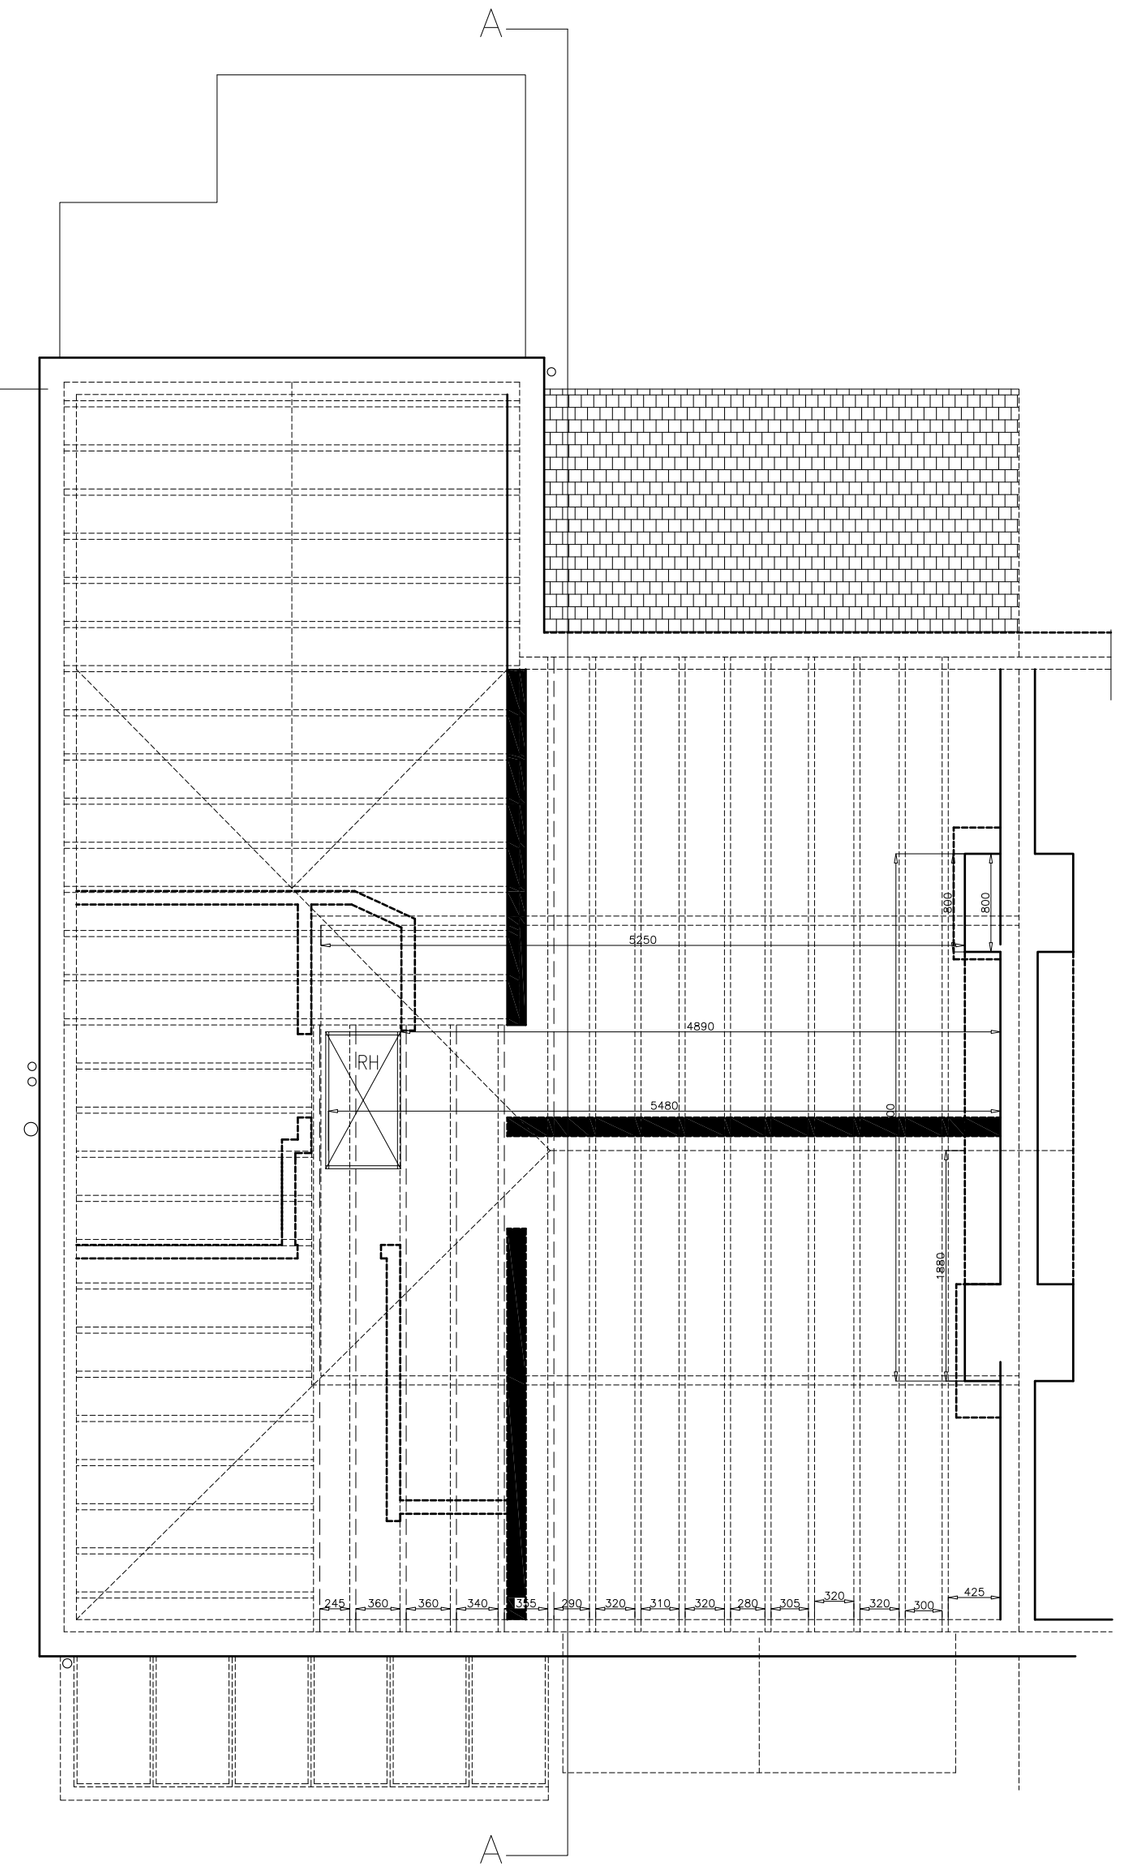

EXISTING ATTIC LAYOUT

Chartered Building Surveyors
Design & Construction Consultants
12 GREEK STREET STOCKPORT CHESHIRE SK3 8AB
Tel: (0161) 476-6662 Fax: (0161) 477-6663 www.iglsurveying.co.uk info@iglsurveying.co.uk

This dwg is copyright and should not be used or reproduced without written consent of IGL Surveying Ltd.
All dimensions to be checked on site by contractor prior to commencement of works.

CLIENT: MR & MRS K WILLIAMS
PROJECT: PROPOSED DORMER EXTENSION
DRAWING: EXISTING GRD, FIRST & ATIC FLOOR LAYOUTS

Dwg No: 2497/01 Scale: 1:50
Drawn: RWI Date: AUG 2012
Checked: RWI Rev:

Rev:	Description:	Date:

A2 WHEN PLOTTED