PLANNING
ACK'D
REPLIED
REC'D 17 NOV 2008
M
M
M
DRAWING
INIT SEC'D
DATE

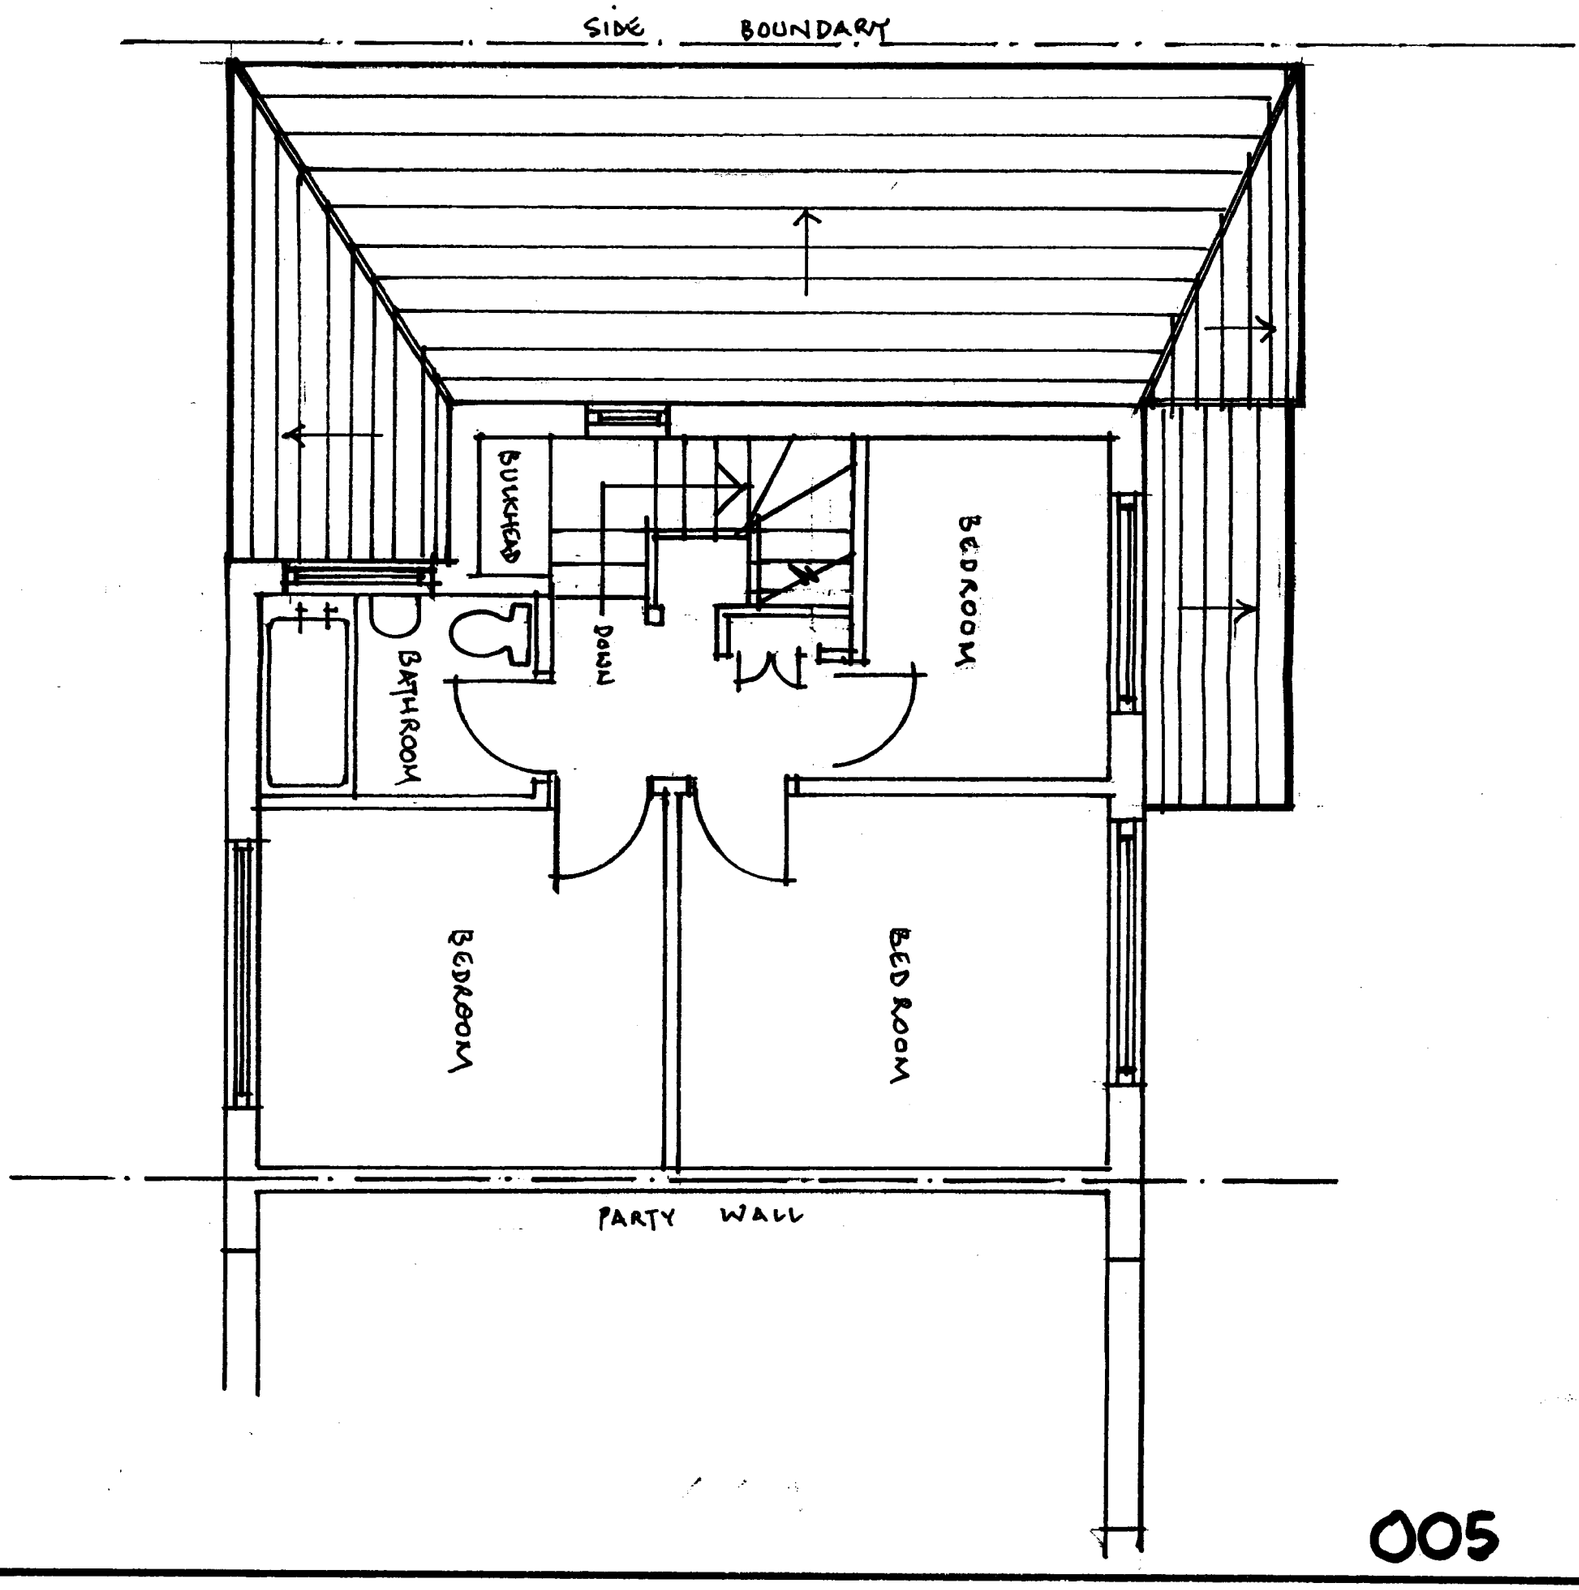

005

Proposed Extensions
26 Penarth Road
Northenden
M22 4AR

First floor plan as existing

drg no.	AH /TR /005
scale	1 : 50 @ A3
date	Nov 2008