LLOYDS BANK

50939999-ST MARY'S GATE, MANCHESTER

merson signs

© Copyright 2012 Merson Signs Ltd.

ISSUE 4 : 17.06.13

Lloyds Roll-out Project

LLOYDS BANK

SITE SCHEME PHOTO VISUALS



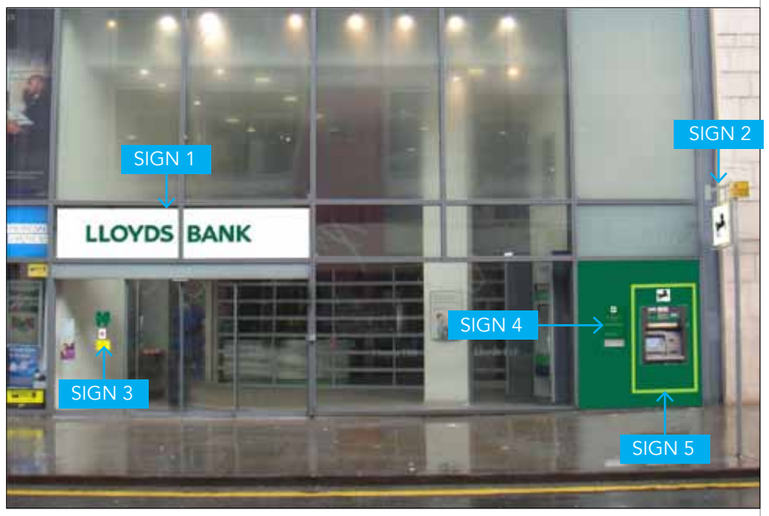

SITE MAP

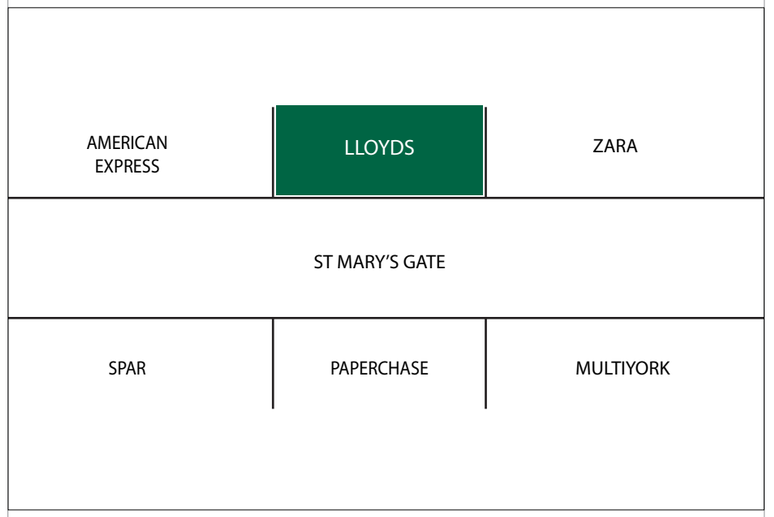

SIGN ELEVATIONS

SIGN 1



ADDITIONAL NOTE

BESPOKE SIGNAGE PROPOSED FOR THIS SITE DUE TO NATURE OF BUILDING AND EXISTING SIGNAGE.
EXISTING ALUMINIUM BOX SECTIONS WILL BE REMOVED AND REPLACED WITH NEW ALUMINIUM BOX SECTION (200MM DEEP AS PER EXISTING) PAINTED WHITE WITH FACE ILLUMINATED GREEN LETTERS FIXED TO FACE.

SIGN 2

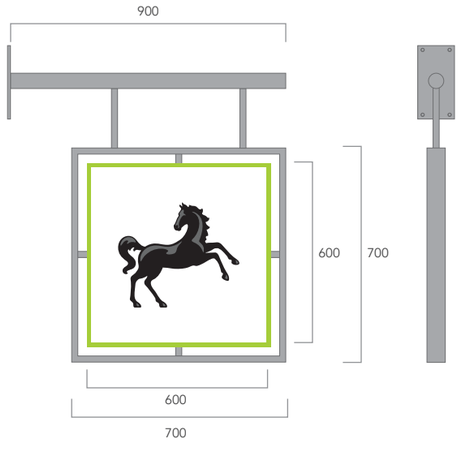

GENERAL SPECIFICATION

INDIVIDUAL LETTERS - GREEN FACES



Non illuminated lettering with 15mm returns.
Letters will be fabricated from 15mm clear acrylic, painted Green to match Pantone 7483 (60% Gloss), faces will be masked and painted Green RAL 6029 (60% Gloss).

Letters will be fixed directly to building.

Darker Core Green
PMS ref: 7483c

INTERNALLY ILLUMINATED 'HERITAGE' PROJECTING SIGN

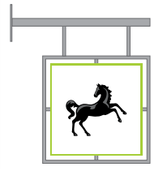

Internally illuminated projecting sign.
Logo section manufactured from folded aluminium powdercoated White with 'Bright Green' returns. 'Horse' logo is shoulder cut opal acrylic with digitally printed self adhesive vinyl applied to face.
Logo section will sit in an aluminium frame powdercoated silver.
Sign will illuminate via LED's.

Bright Green
PMS ref: 375c

merson signs

© Copyright 2012 Merson Signs Ltd.

PLEASE REFER TO SIGN MANUAL FOR INDIVIDUAL SIGN SPECIFICATION

50939999-ST MARY'S GATE, 5 ST MARY'S GATE, MANCHESTER, M1 1PX

SCALE @ A3: NTS

REV C

ALL SIZES ARE IN MILLIMETRES

Lloyds Roll-out Project

LLOYDS BANK

SITE SCHEME PHOTO VISUALS



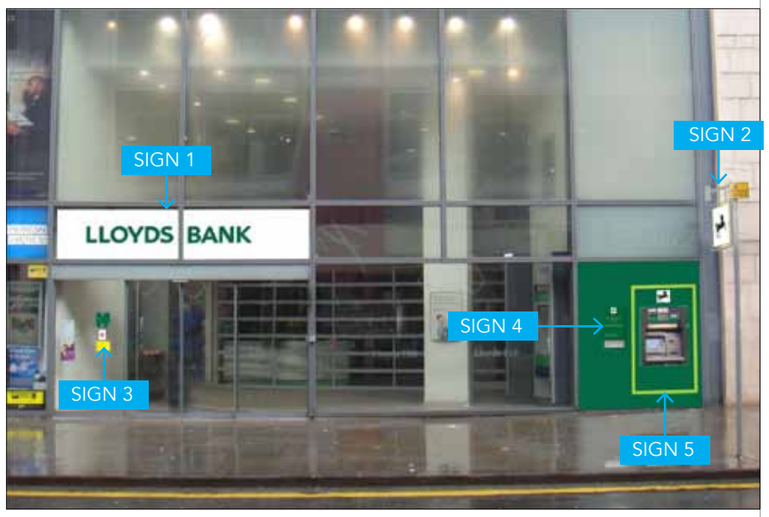

SITE MAP

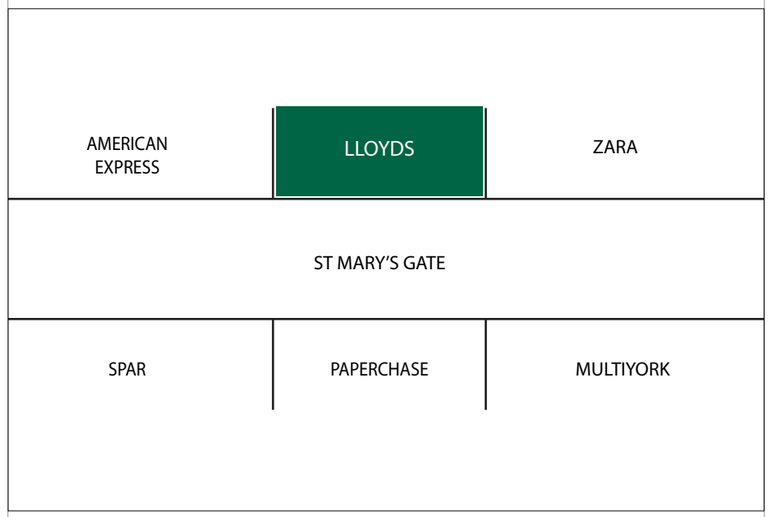

SIGN ELEVATIONS

SIGN 3

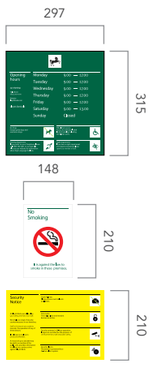

Digitally printed self adhesive vinyl opening hours/statutory signage reverse applied to inside of glazing

SIGN 4



Folded aluminium name plate with pushed through stainless steel letters and vinyl graphic to face.

SIGN 5

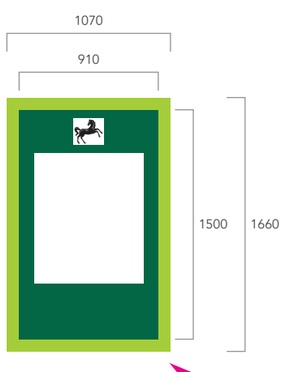

EXISTING DUSTED FILM TO BE REPLACED WITH 'RACING GREEN' VINYL.

GENERAL SPECIFICATION

ATM SURROUND



Clear acrylic face panel with reverse coated dark green (to match PMS 627c).
Panel will have a 200mm square digitally printed logo which will illuminate.

Perimeter illumination onto back panel by means of LED through 'Apple Green' acrylic diffusers.

Back panel will be clear acrylic panel reverse coated 'Apple Green'.

Aperture to accomodate ATM variants.

merson signs

© Copyright 2012 Merson Signs Ltd.

PLEASE REFER TO SIGN MANUAL FOR INDIVIDUAL SIGN SPECIFICATION

50939999-ST MARY'S GATE, 5 ST MARY'S GATE, MANCHESTER, M1 1PX

SCALE @ A3: NTS

REV B

ALL SIZES ARE IN MILLIMETRES

LLOYDS BANK

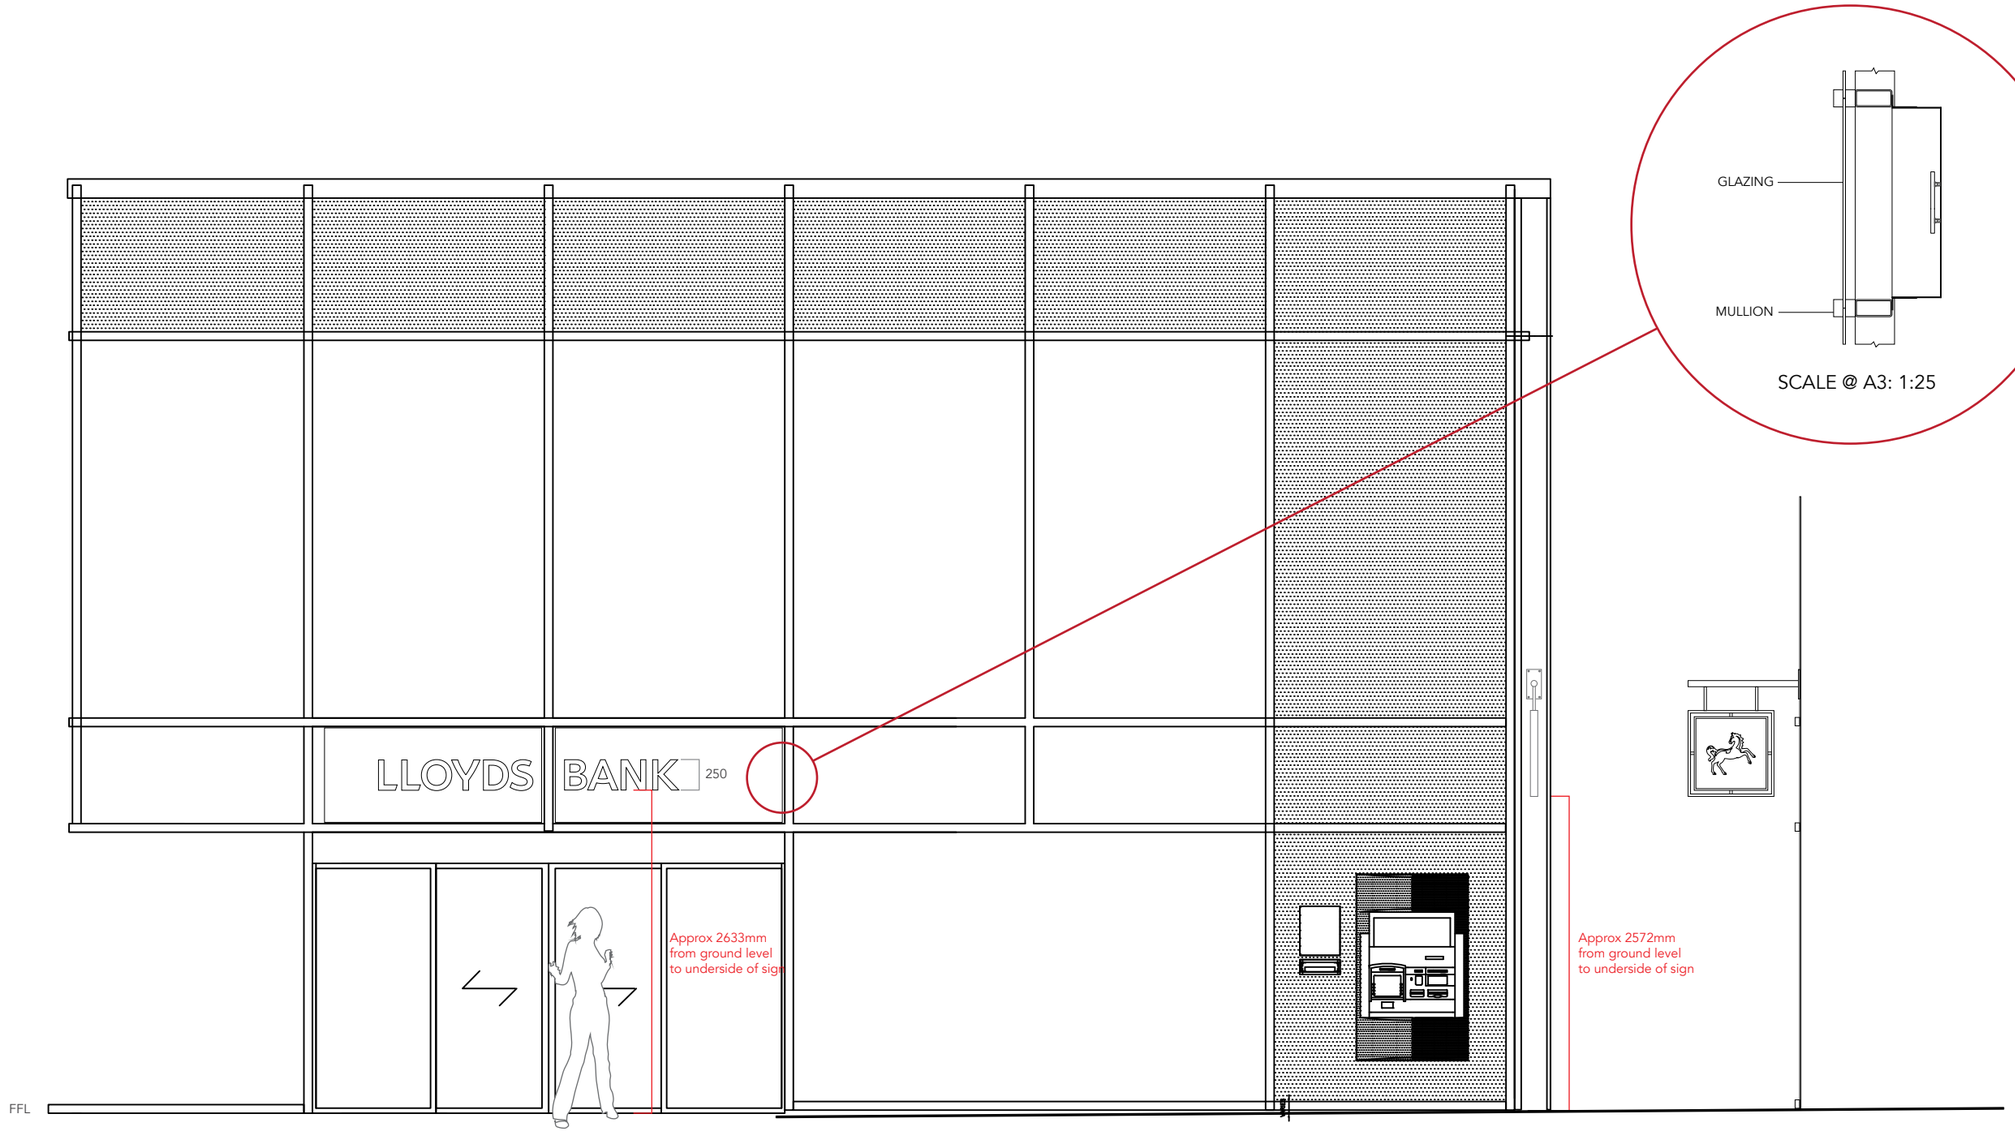

SCALE @ A3: 1:25

FRONT ELEVATION

SCALE @ A3: 1:50

merson signs

© Copyright 2012 Merson Signs Ltd.

PLEASE REFER TO SIGN MANUAL FOR INDIVIDUAL SIGN SPECIFICATION

50939999-ST MARY'S GATE, 5 ST MARY'S GATE, MANCHESTER, M1 1PX

REV B

ALL SIZES ARE IN MILLIMETRES