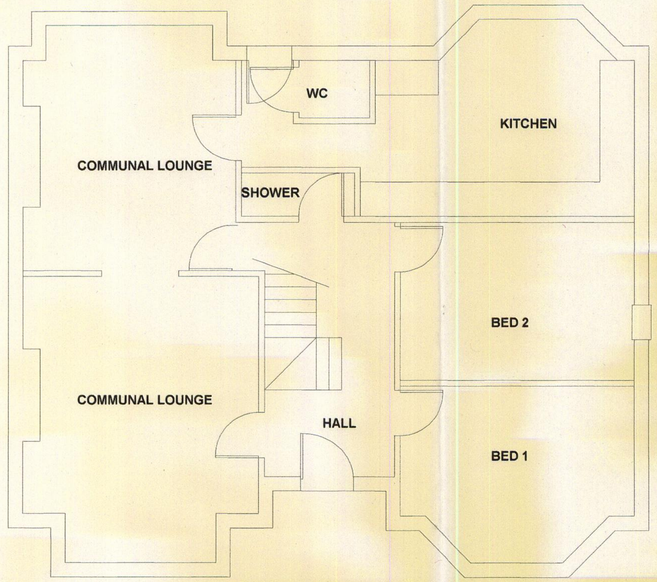

GROUND FLOOR PLAN

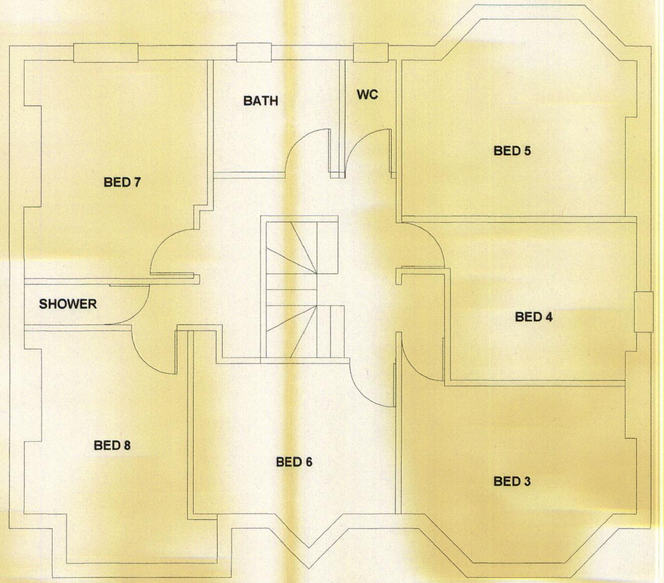

FIRST FLOOR PLAN

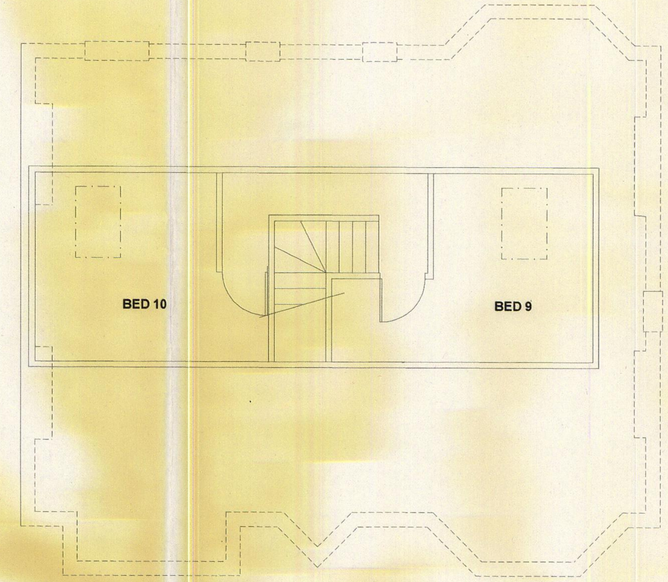

SECOND FLOOR PLAN

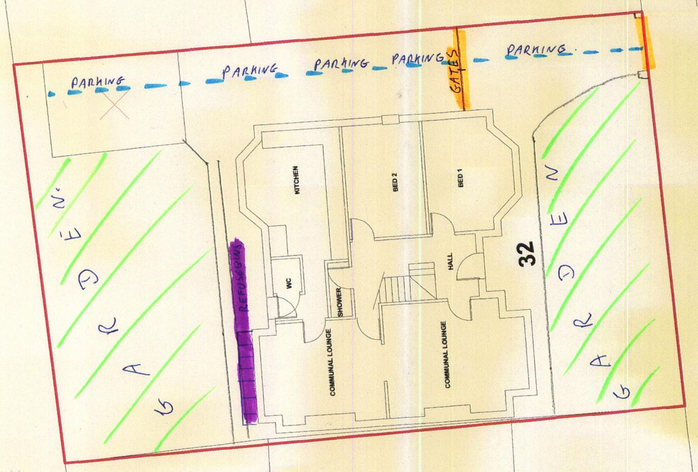

SITE PLAN 1:100

HEATON RD

Ordnance Survey®
OS Sitemap®

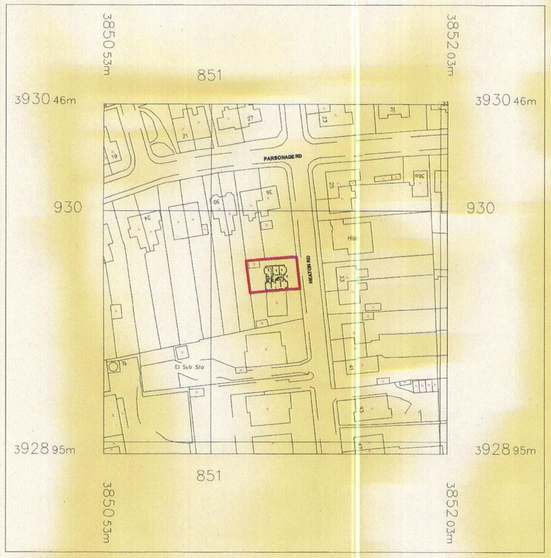

LOCATION PLAN 1:1250

PLANNING
ACK'D
REPLIED
RECD 19 MAR 2010

PLANNING
ACK'D
REPLIED
RECD 10 MAR 2010

K T DESIGN & BUILD SERVICES LTD
1 Cliff Grove
Heaton Moor
Stockport
Ches
Tel 01614316476

Copyright Reserved

MR P Quin

TITLE
EXISTING FLOOR PLANS
32 HEATON RD, WITHINGTON

SITE PLANS @1NS & PARKING

SIZE	CAGE CODE	DWG NO	REV
A1		PQHR-001	A

SCALE 1:50,1:100,1:1250 SHEET