
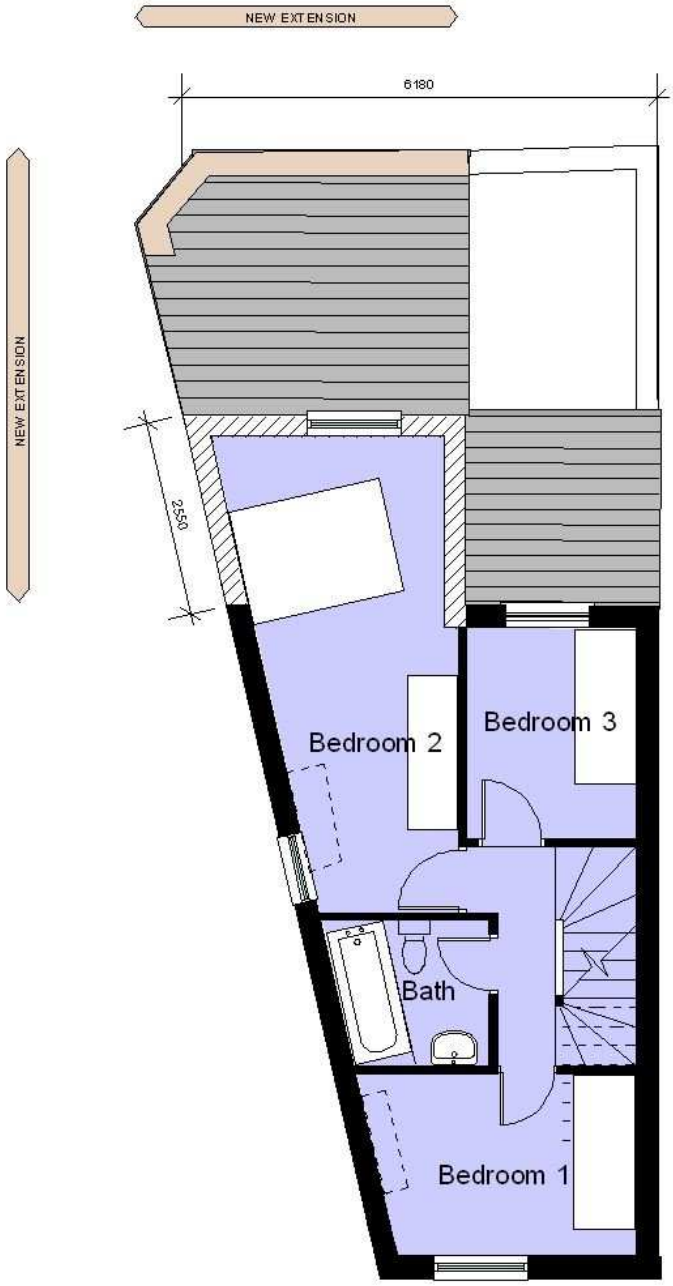


FIRST FLOOR -

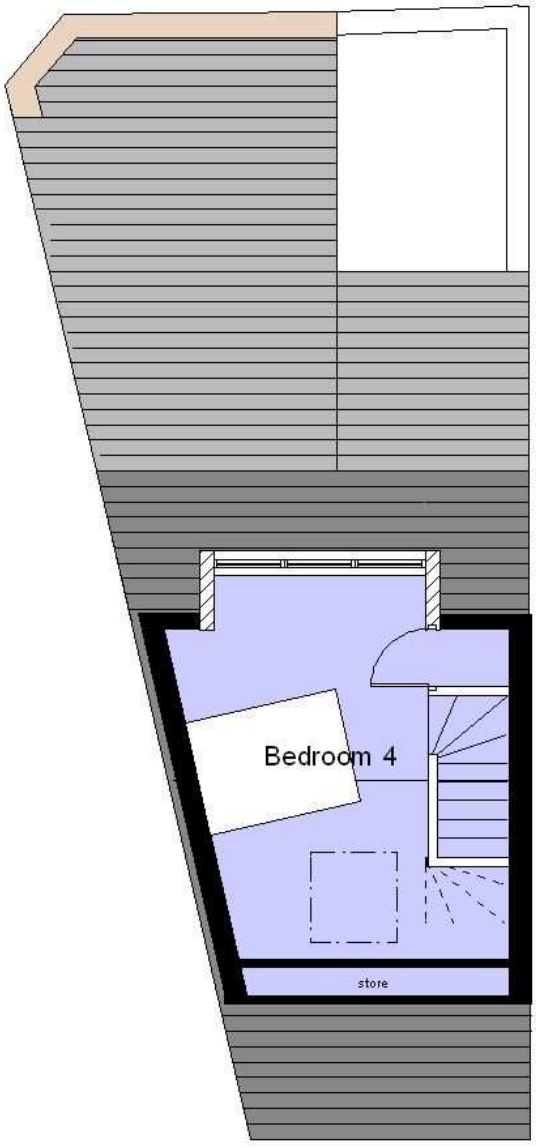

SECOND FLOOR -

05A

1 SULLIVAN STREET - PLAN AS PROPOSED

Scale 1:100 @ A4 Rev: A - Rear extension reduced **Drawn: Dec 2012**

D@C DESIGN
ARCHITECTURE AND PLANNING
0776 452 3545 0161 425 3934