


© Copyright: All rights reserved. This drawing must not be reproduced without permission.
Do not scale from this drawing. All dimension are in millimetres unless otherwise stated.
Any discrepancies should be reported to the Architect.

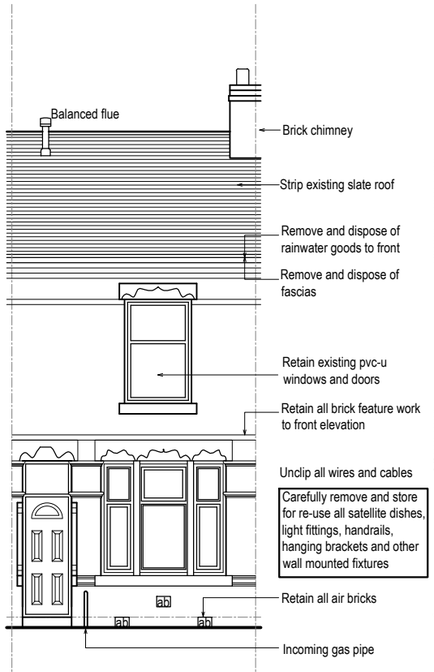

FRONT ELEVATION (A)

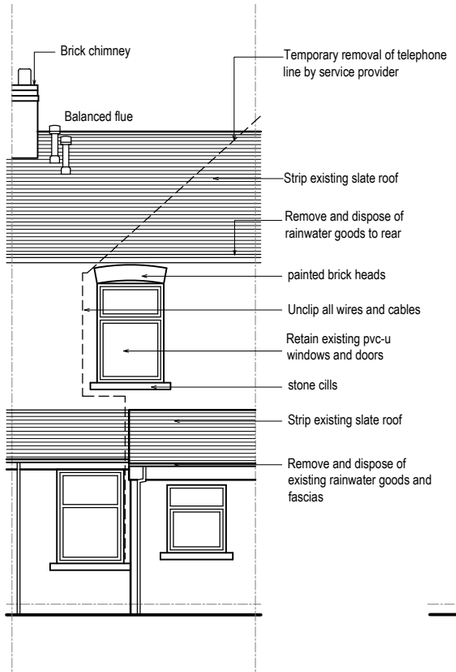


REAR ELEVATION (B)

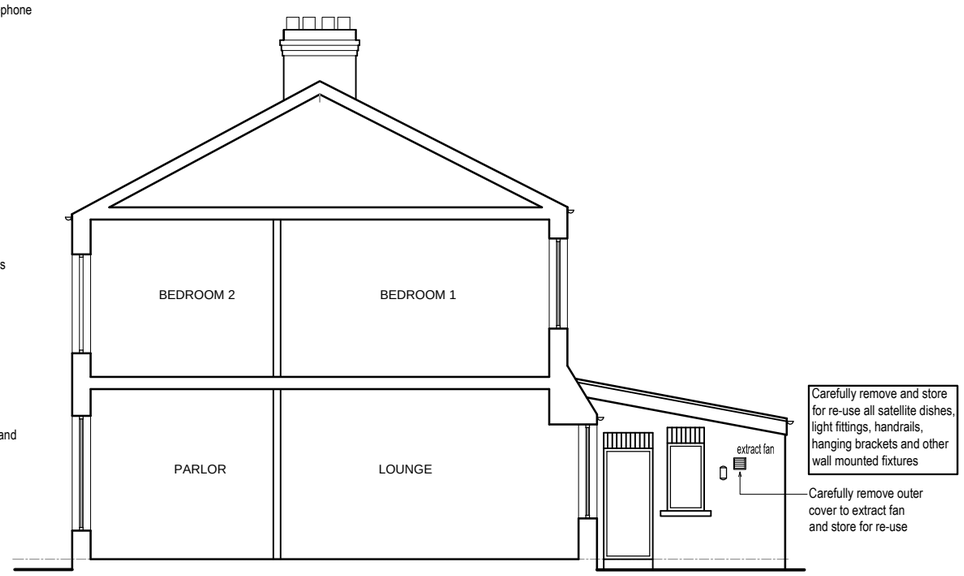


SECTION / ELEVATION (C)




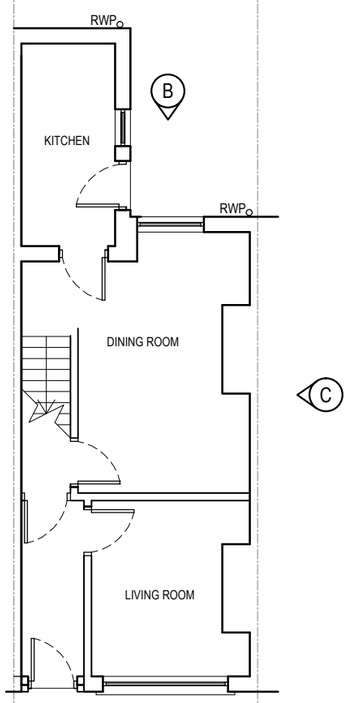

GROUND FLOOR PLAN

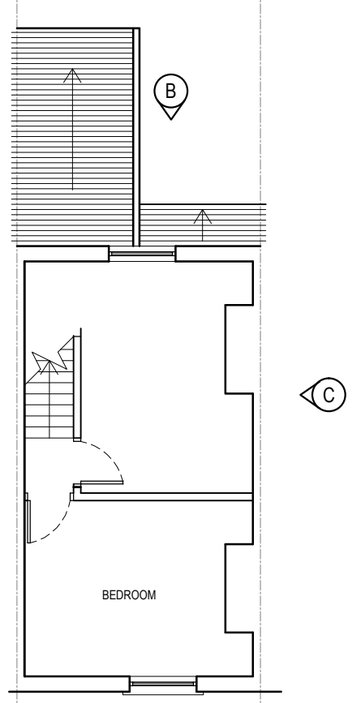

FIRST FLOOR PLAN

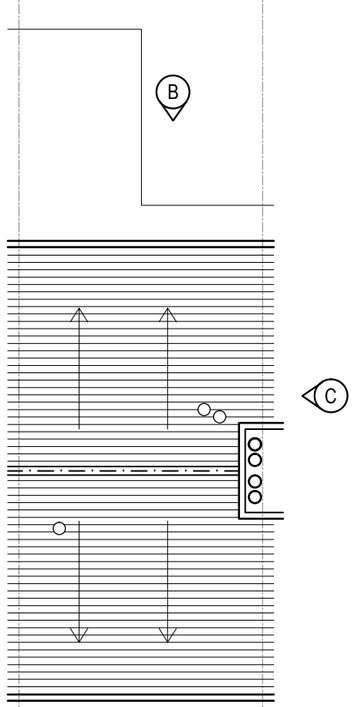

ROOF PLAN



SITE LOCATION PLAN scale 1:1250

-	Issued for Planning	4.02.13	MB	DW
	PLANNING ISSUE			
Revision	Description	Date	Drawn	Checked

Halliday Meecham Architects Limited
111 Piccadilly, Manchester M1 2HY
t: +44 (0)161 661 5566
f: +44 (0)161 661 5567
e: hma@hallidaymeecham.com
w: www.hallidaymeecham.com

architecture
interior design
space planning
urban planning
project management
planning supervisors

Halliday Meecham

Client:	EASTLANDS HOMES
Project:	Eastlands Homes Miscellaneous Properties
Phase / Location:	External Refurbishments
Drawing:	45 Ollier Avenue As Existing

Scale @ A1	Scale @ A3	Date:	Drawn:	Checked:	Job No.	Drawing No.	Revision
1:50	1:100	25.01.13	MB	DW	4398	(2-) 286	A