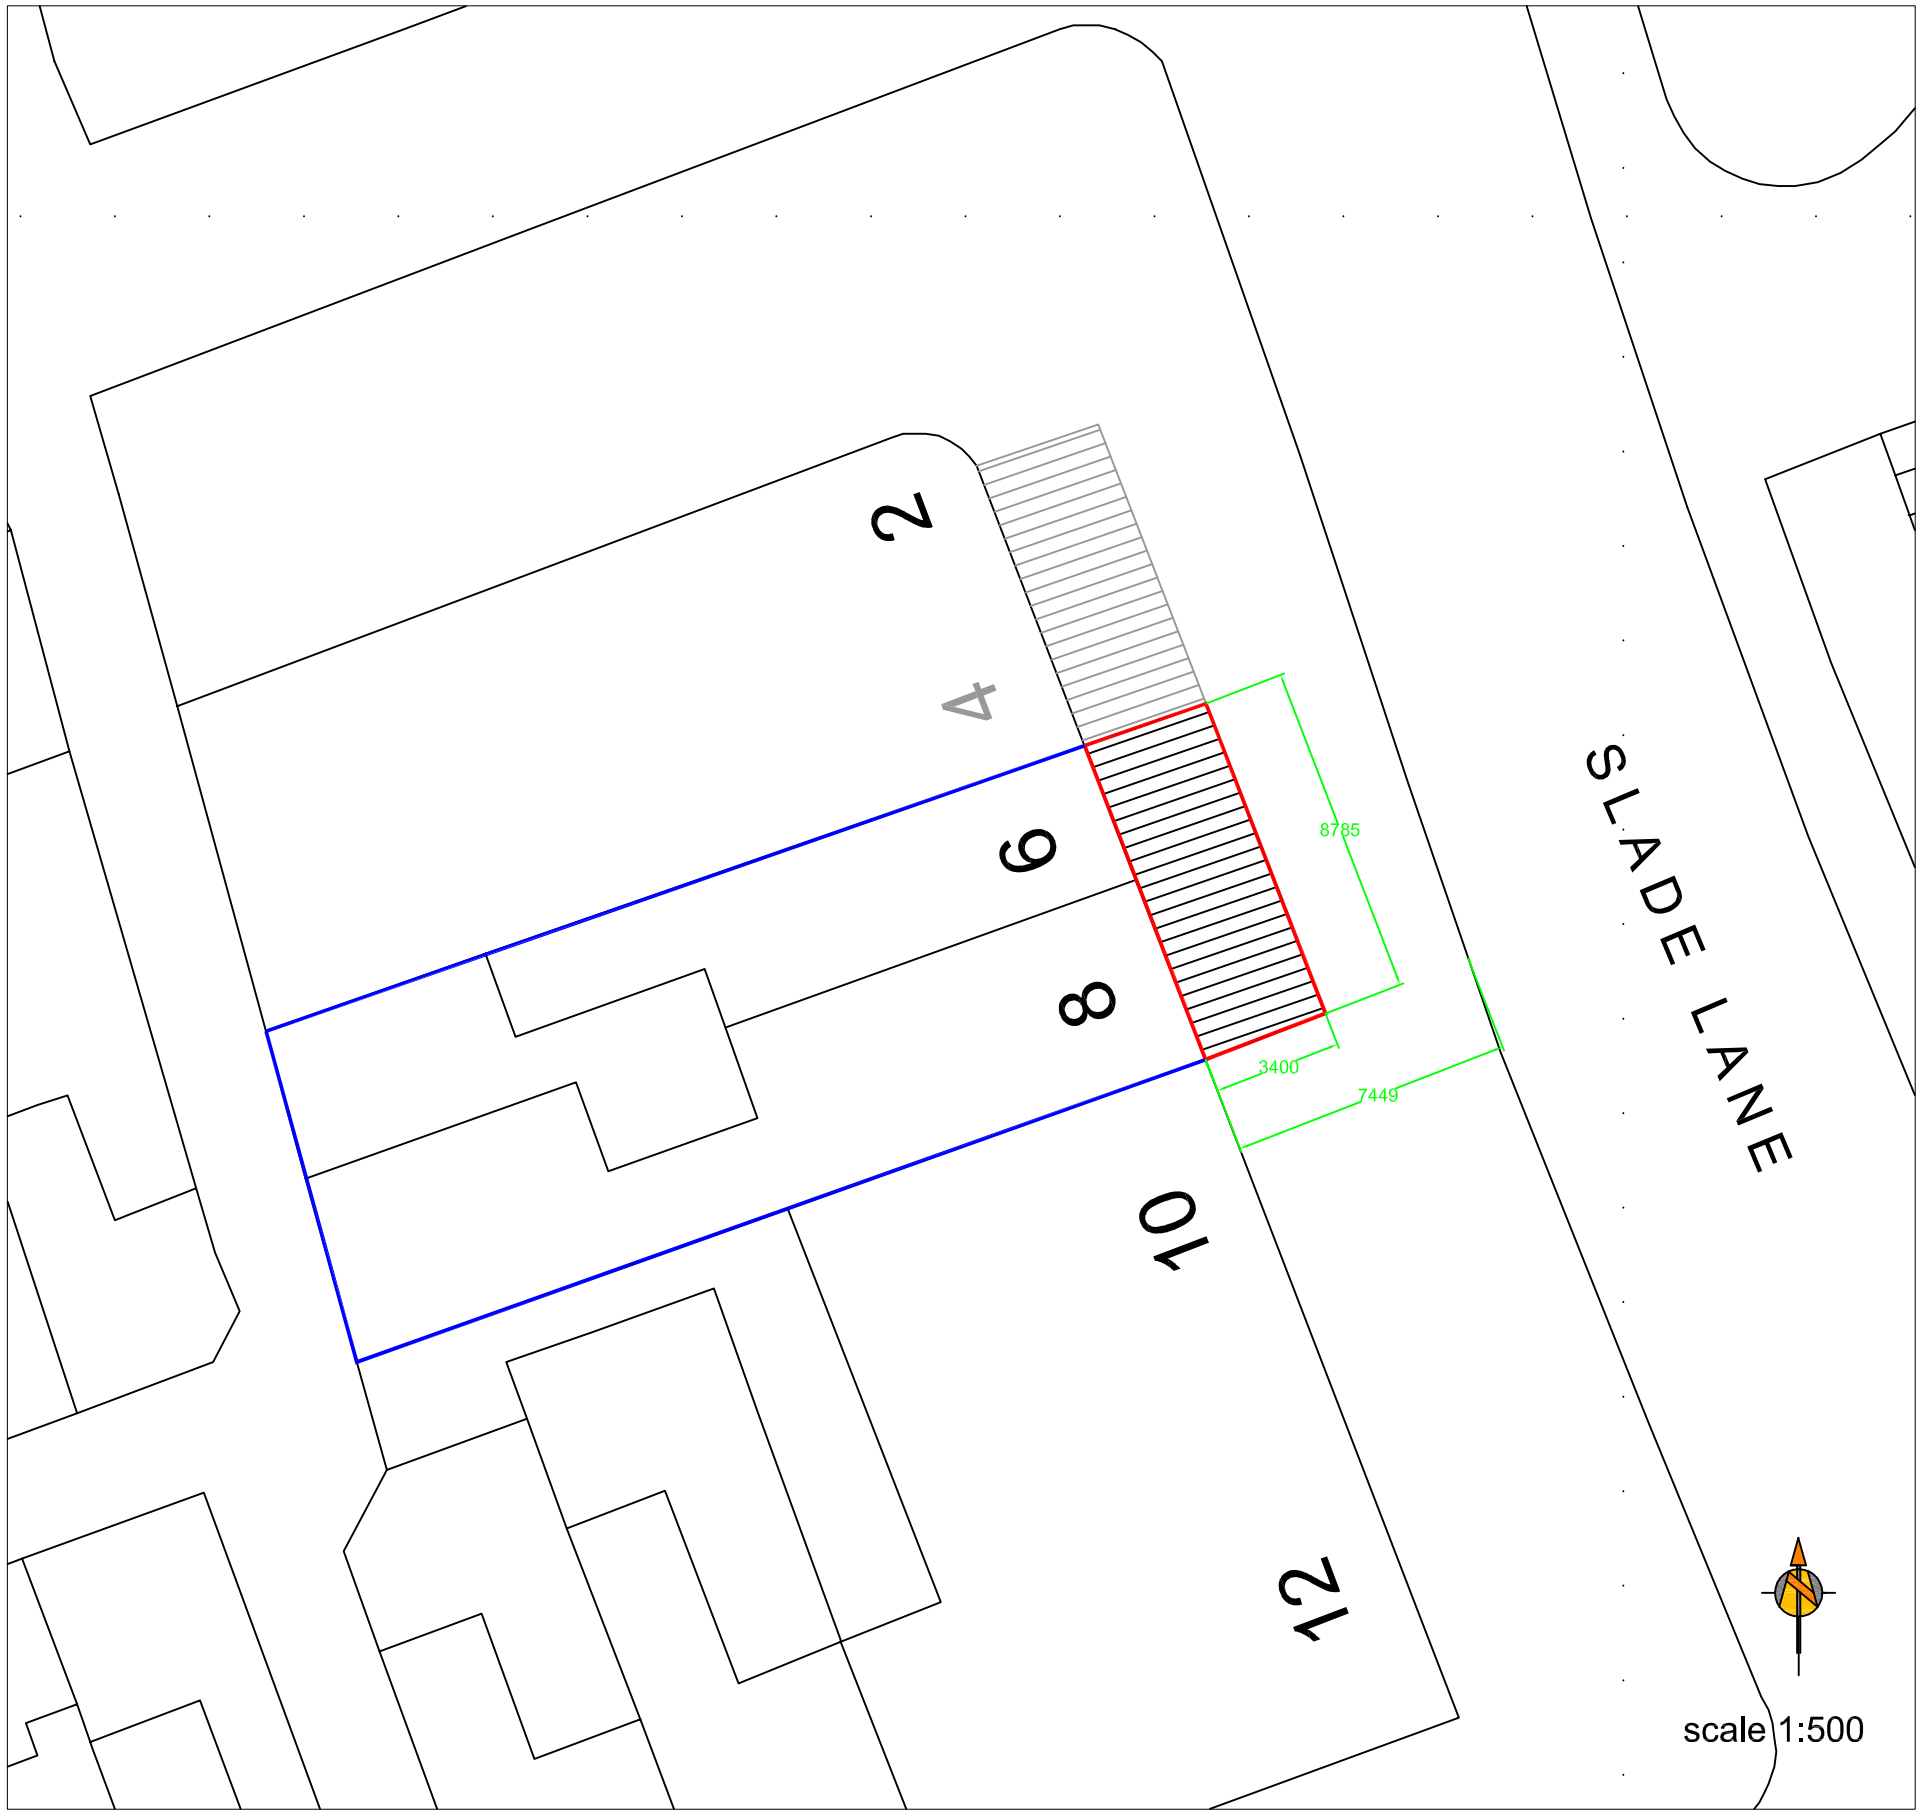



J R A MOORHOUSE PLANNNING
chartered town planning consultant
18 DALE ROAD MARPLE STOCKPORT CHESHIRE SK6 6HA
tel: 0161 427 4808 e-mail a.moorhouse1@ntlworld.com fax: 0161 427 8580

PROPOSED NEW SHOP CANOPY AT

6-8 SLADE LANE LONGSIGHT MANCHESTER

FOR IDEAL FASHION HOUSE

L O C A T I O N & S I T E P L A N

scale 1:1250 and 1:200 drg.no.1 date 5/08