

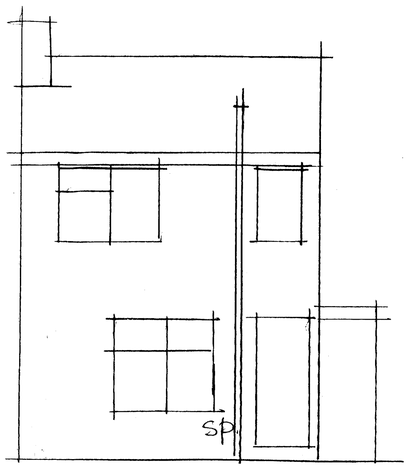



EXISTING FRONT

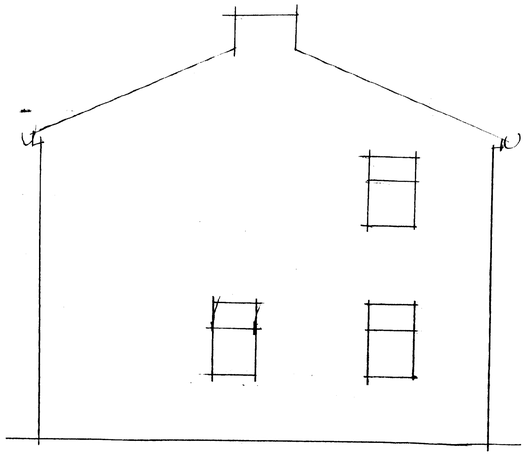

SIDE ELEVATION

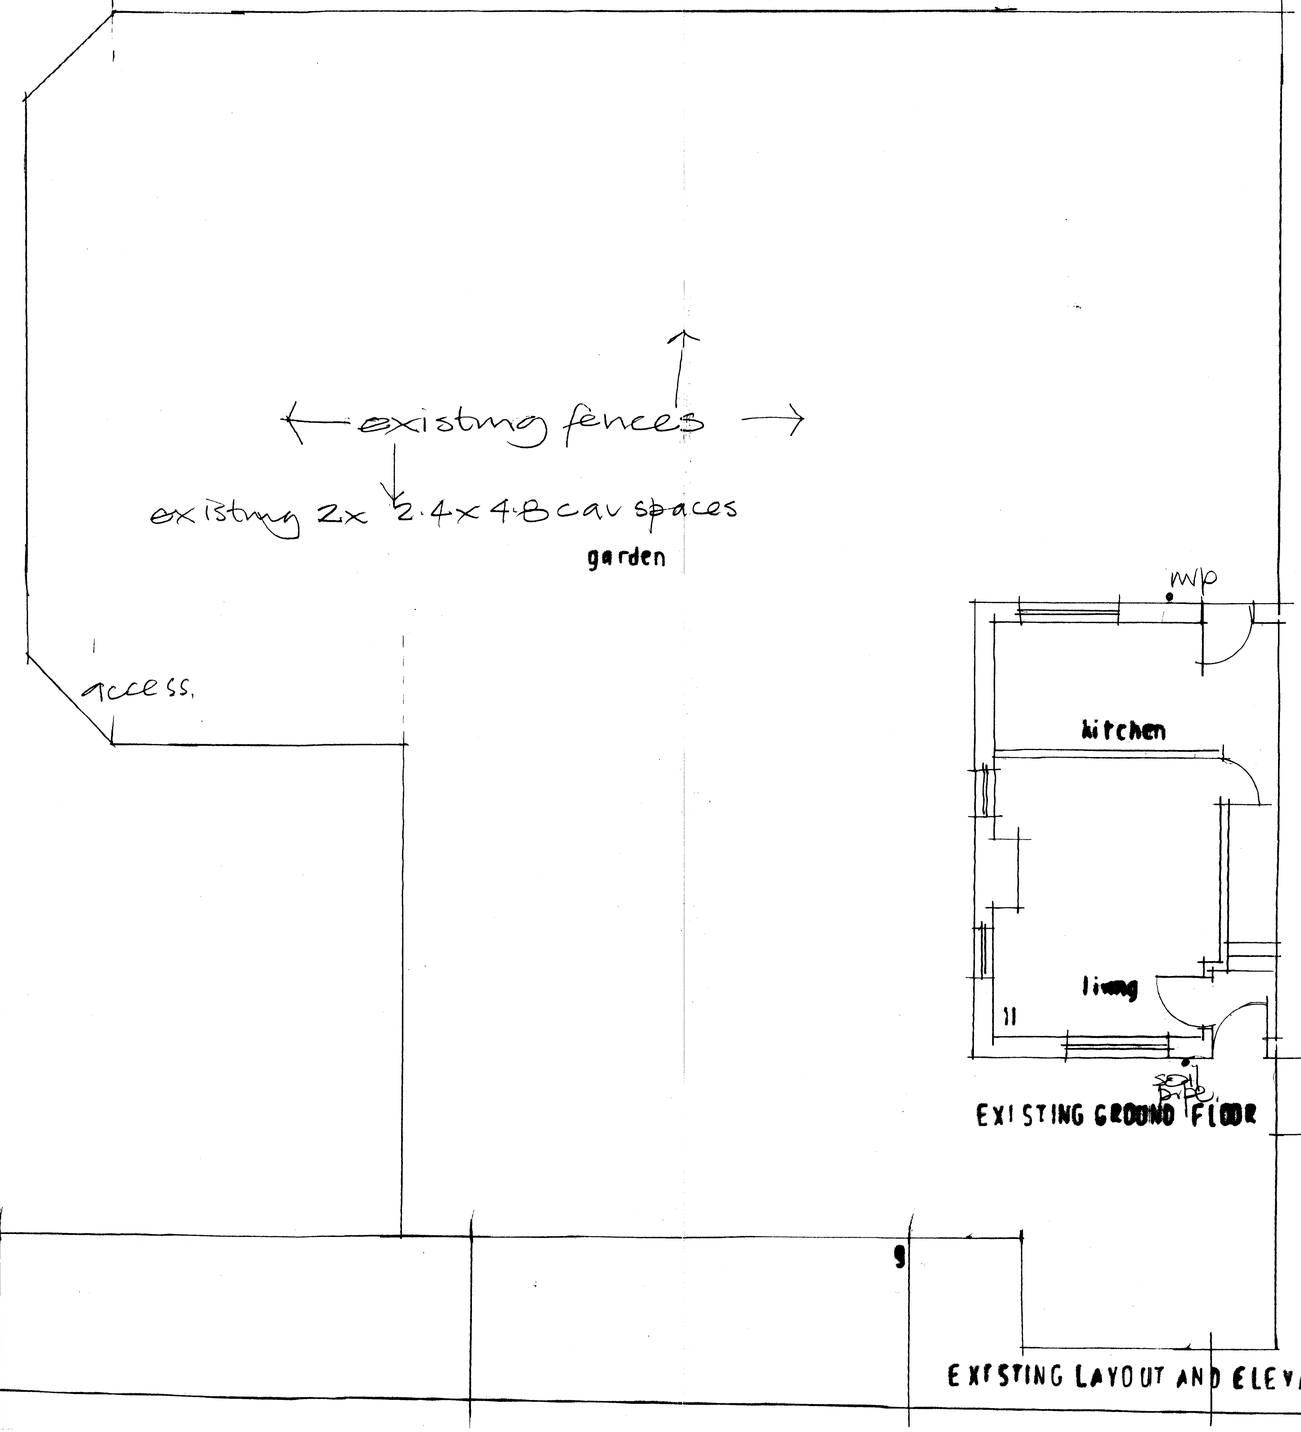

EXISTING GROUND FLOOR

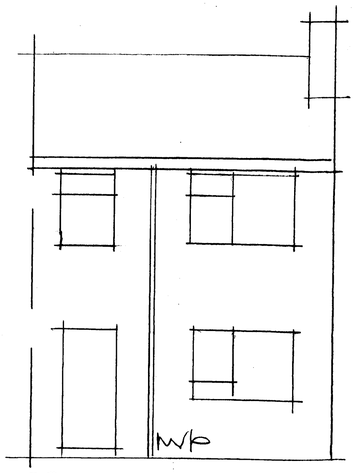

REAR

EXISTING LAYOUT AND ELEVATIONS 11 RIDGEWAY STREET MILES PLATTING MANCHESTER 1:50