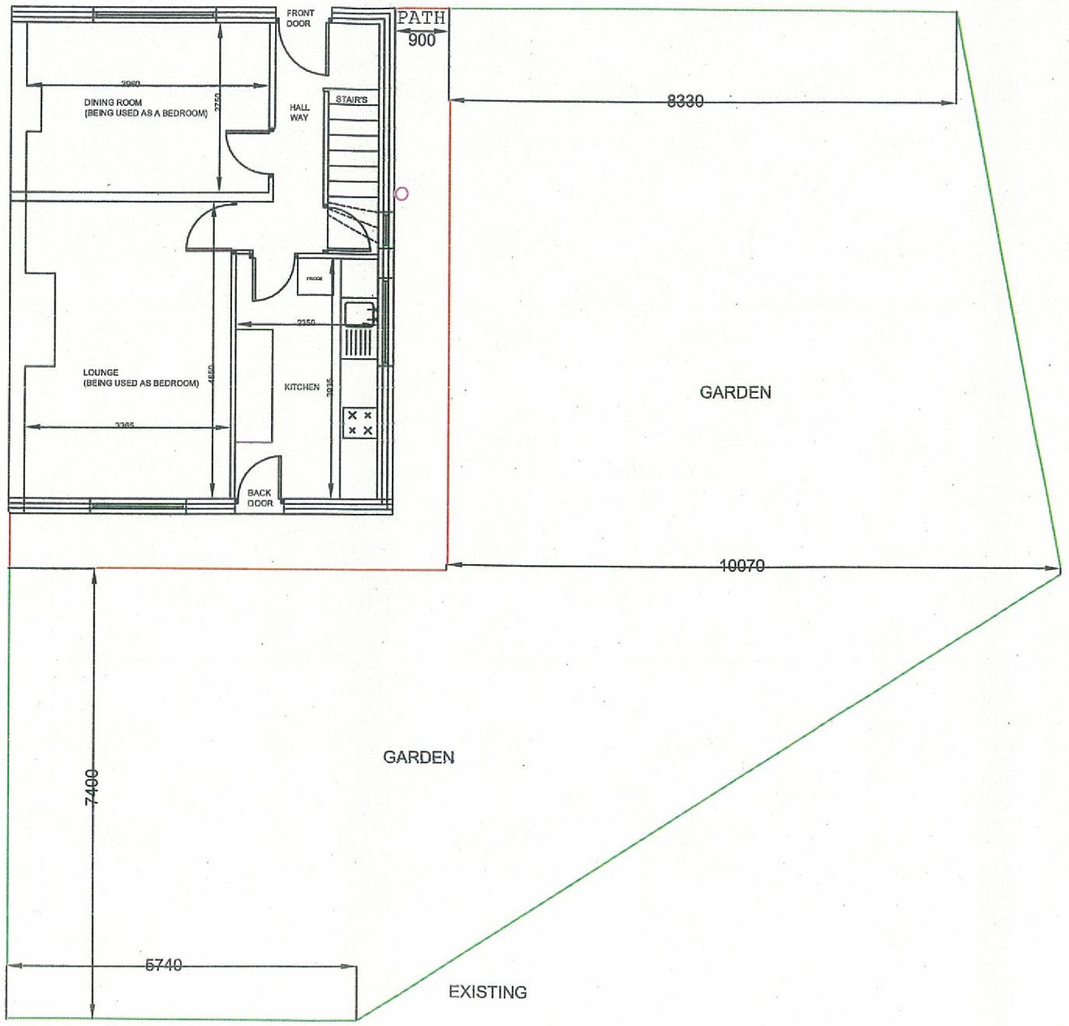

PLANNING AND BUILDING CONTROL
01 OCT 2013

Equipment and Adaptation Service Barrack Street Office Hulme Manchester M15 4ER	Project: Fatima Ahmed 13 Roker Ave Rusholme Manchester M13 0TP 07930832284	Drawn By: PY	Date: 19-07-2012
		Scale: 1:100	Paper Size: A3

MEAP Manchester Equipment & Adaptations Partnership



PLANNING AND BUILDING CONTROL
01 OCT 2013

Equipment and Adaptation Service **Barrack Street Office** **Hulme** **Manchester** **M15 4ER**	Project: Fatima Ahmed 13 Roker Ave Rusholme Manchester M13 0TP 07930832284	Drawn By: PY Scale: 1:100	Date: 19-07-2012 Paper Size: A3

MEAP Manchester Equipment & Adaptations Partnership

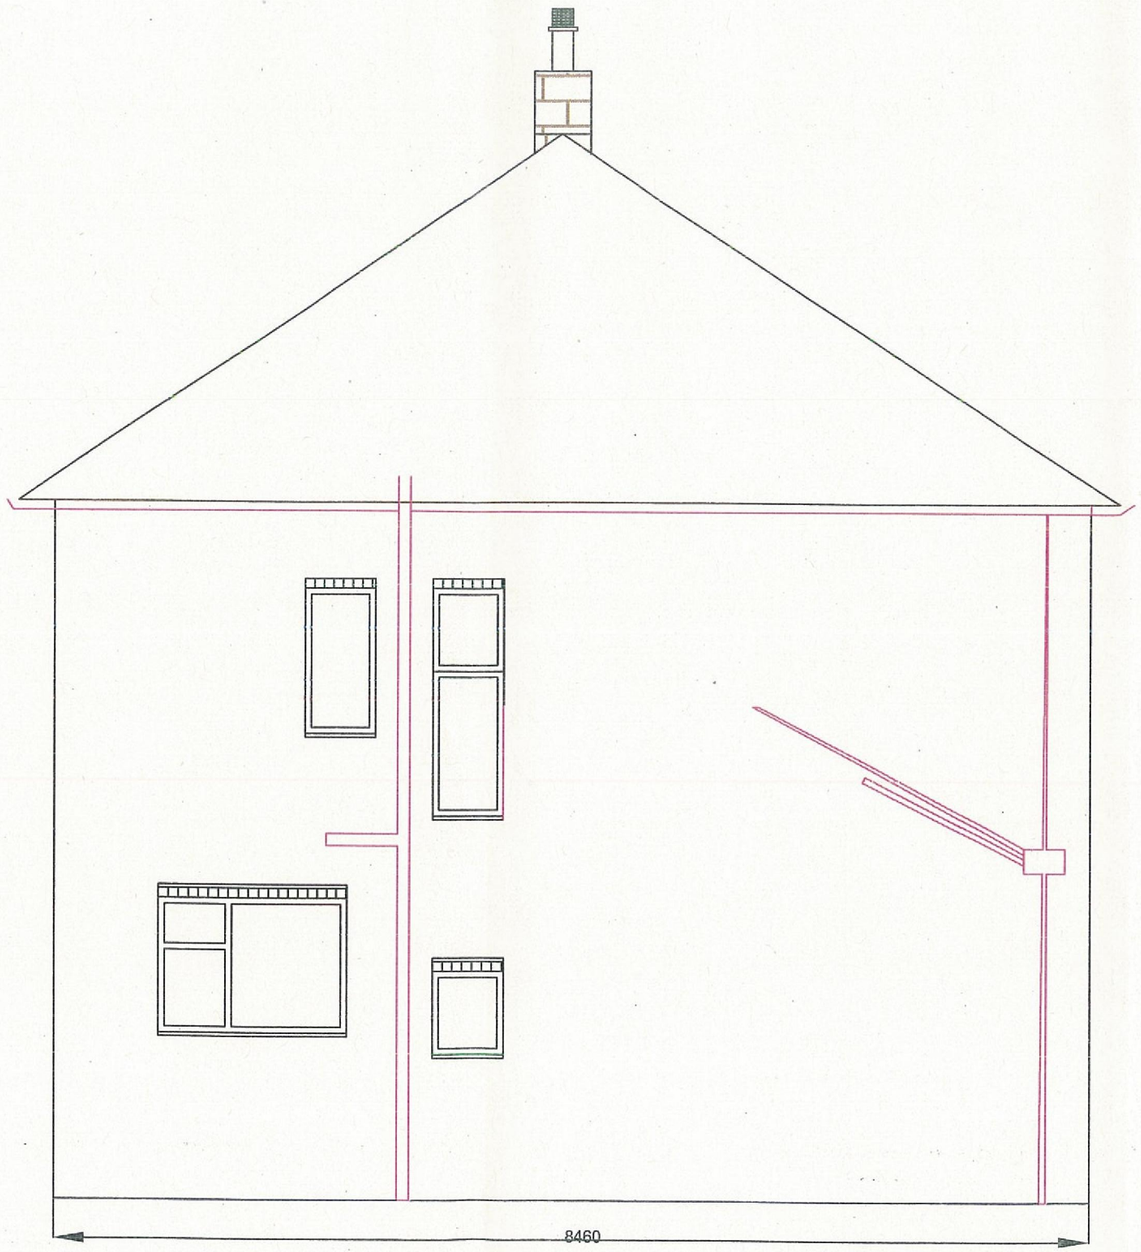

PLANNING AND
BUILDING CONTROL

01 OCT 2013

EXISTING SIDE ELEVATION

Equipment and
Adaptation Service
Barrack Street
Office
Hulme
Manchester
M15 4ER

Project: Fatima Ahmed 13 Roker Ave Rusholme Manchester M13 0TP 07930832284	Drawn By: PY	Date: 19-07-2012	
	Scale: 1:50	Paper Size: A3	

MEAP Manchester Equipment & Adaptations Partnership

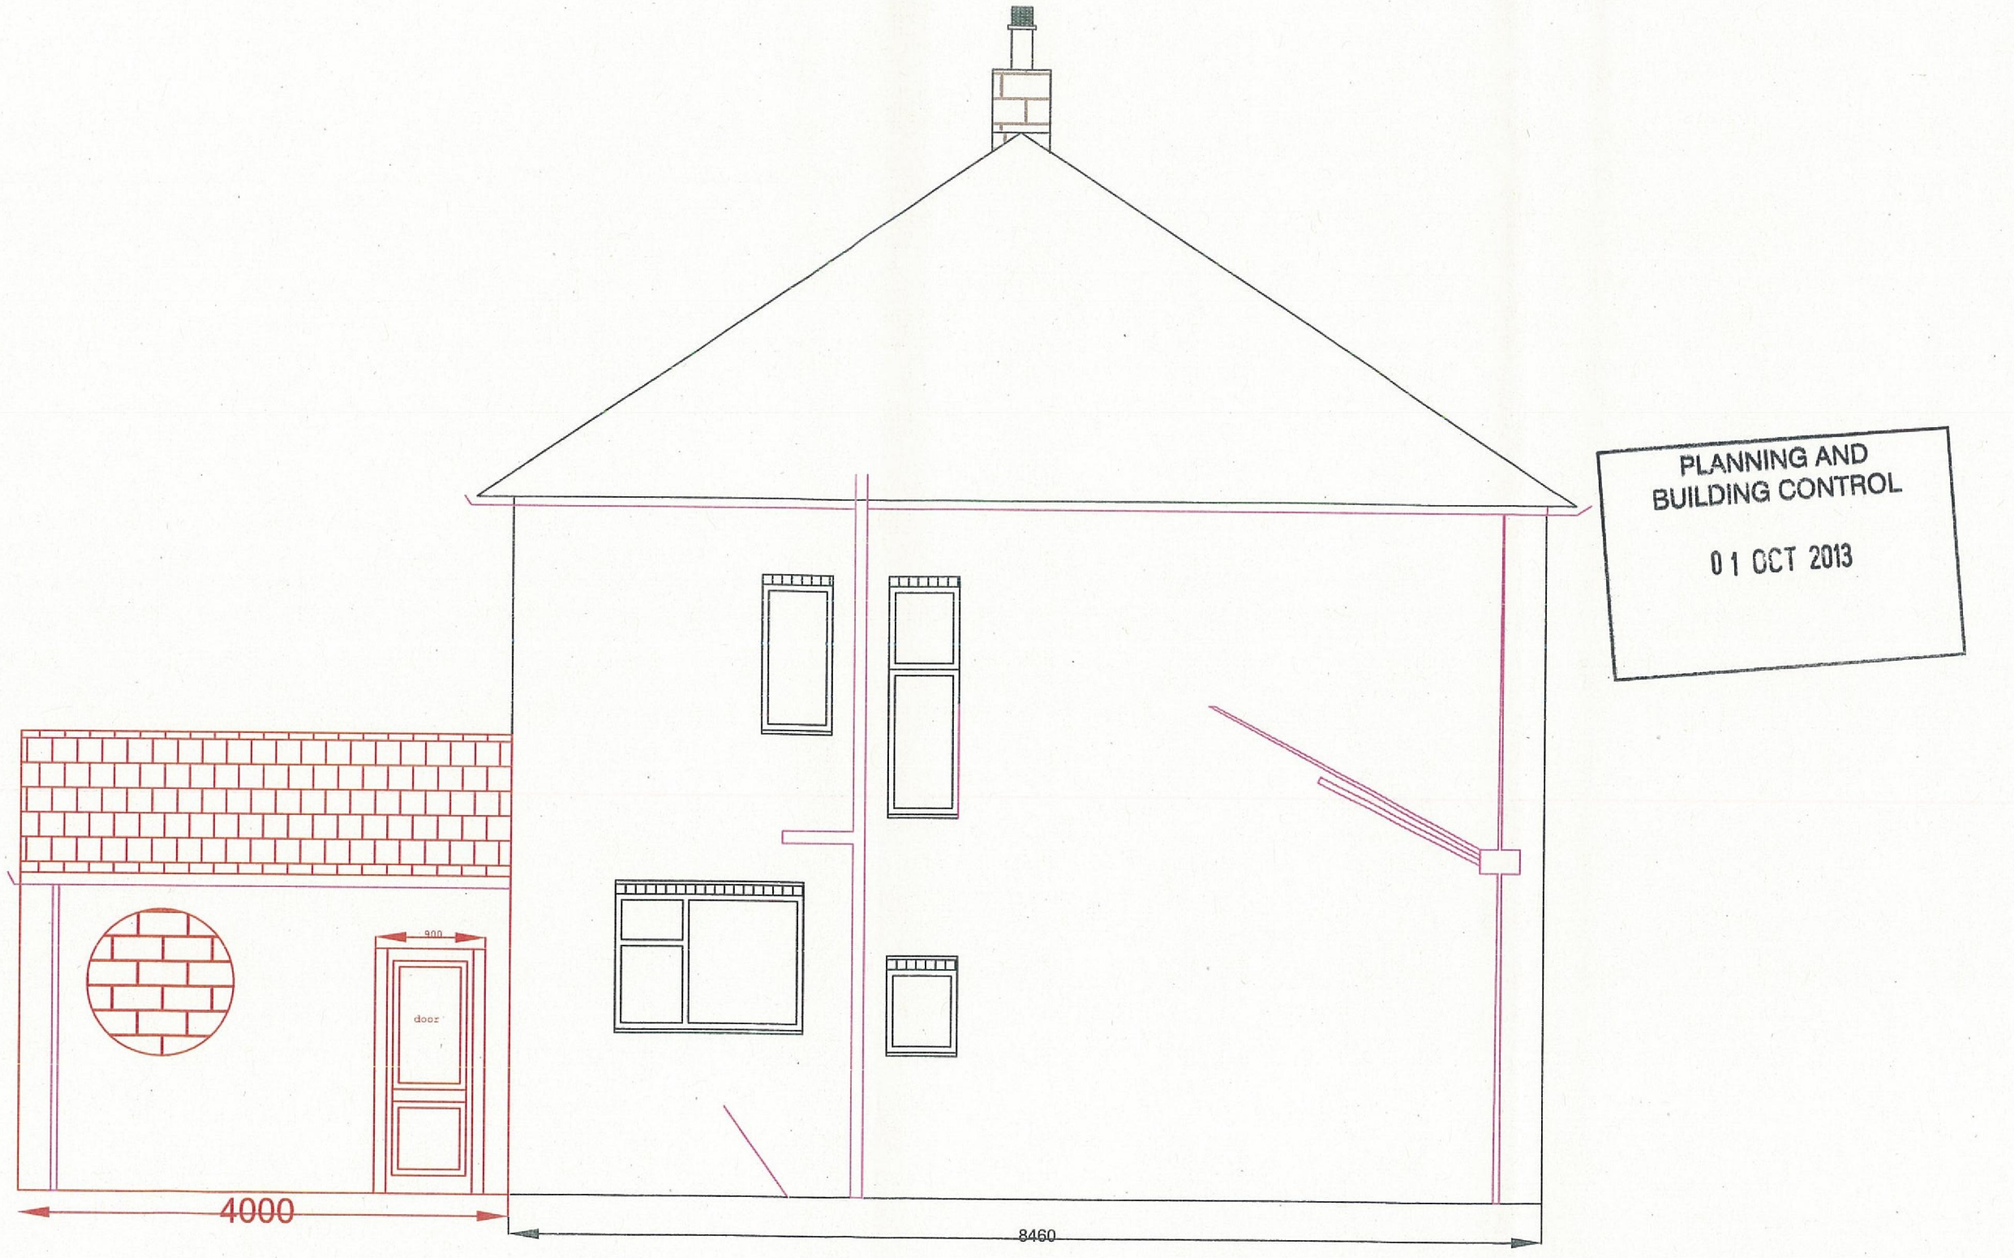

PLANNING AND
BUILDING CONTROL

01 OCT 2013

PROPOSED SIDE ELEVATION

Equipment and
Adaptation Service
Barrack Street
Office
Hulme
Manchester
M15 4ER

Project:
Fatima Ahmed
13 Roker Ave
Rusholme
Manchester
M13 0TP
07930832284

Drawn By:	Date:
PY	19-07-2012
Scale:	Paper Size:
1:50	A3

MEAP
Manchester
Equipment &
Adaptations
Partnership

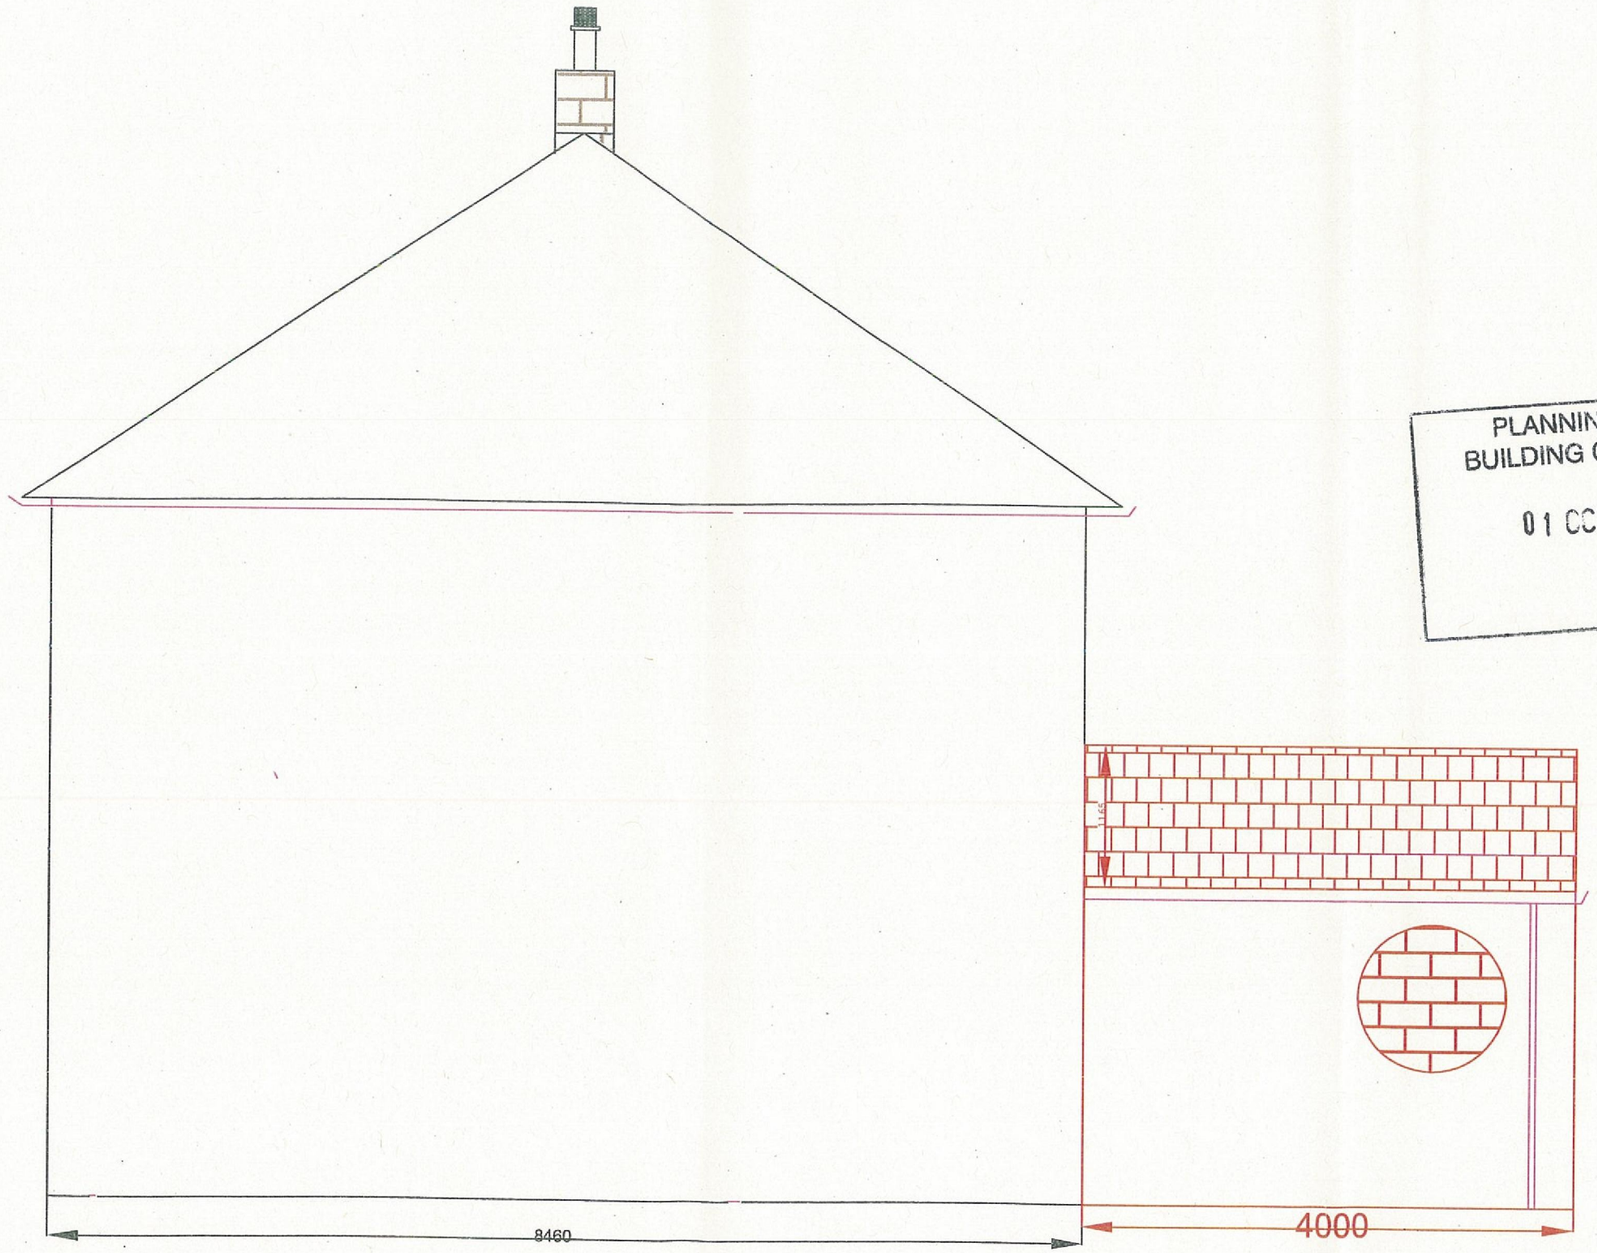

PLANNING AND
BUILDING CONTROL

01 OCT 2013

PROPOSED SIDE ELEVATION
FROM No 15

Equipment and Adaptation Service Barrack Street Office Hulme Manchester M15 4ER	Project: Fatima Ahmed 13 Roker Ave Rusholme Manchester M13 0TP 07930832284	Drawn By: PY	Date: 19-07-2012
		Scale: 1:50	Paper Size: A3

MEAP Manchester Equipment & Adaptations Partnership



PLANNING AND
BUILDING CONTROL

01 OCT 2013

EXISTING REAR ELEVATION

Equipment and
Adaptation Service
Barrack Street
Office
Hulme
Manchester
M15 4ER

Project: Fatima Ahmed 13 Roker Ave Rusholme Manchester M13 0TP 07930832284	Drawn By: PY	Date: 19-07-2012	MEAP Manchester Equipment & Adaptations Partnership
	Scale: 1:50	Paper Size: A3	



PLANNING AND
BUILDING CONTROL

01 OCT 2013

PROPOSED REAR ELEVATION

Equipment and Adaptation Service Barrack Street Office Hulme Manchester M15 4ER	Project: Fatima Ahmed 13 Roker Ave Rusholme Manchester M13 0TP 07930832284	Drawn By: PY Scale: 1:50	Date: 19-07-2012 Paper Size: A3

MEAP Manchester Equipment & Adaptations Partnership



PLANNING AND
BUILDING CONTROL

01 OCT 2013

EXISTING FRONT ELEVATION

Equipment and
Adaptation Service
Barrack Street
Office
Hulme
Manchester
M15 4ER

Project:	Drawn By:	Date:
Fatima Ahmed 13 Roker Ave Rusholme Manchester M13 0TP 07930832284	PY	19-07-2012
	Scale: 1:50	Paper Size: A3

MEAP Manchester Equipment & Adaptations Partnership



PLANNING AND
BUILDING CONTROL
01 OCT 2013

PROPOSED FRONT ELEVATION

Equipment and
Adaptation Service
Barrack Street
Office
Hulme
Manchester
M15 4ER

Project:	Drawn By:	Date:
Fatima Ahmed 13 Roker Ave Rusholme Manchester M13 0TP 07930832284	PY	19-07-2012
	Scale: 1:50	Paper Size: A3

MEAP Manchester Equipment & Adaptations Partnership