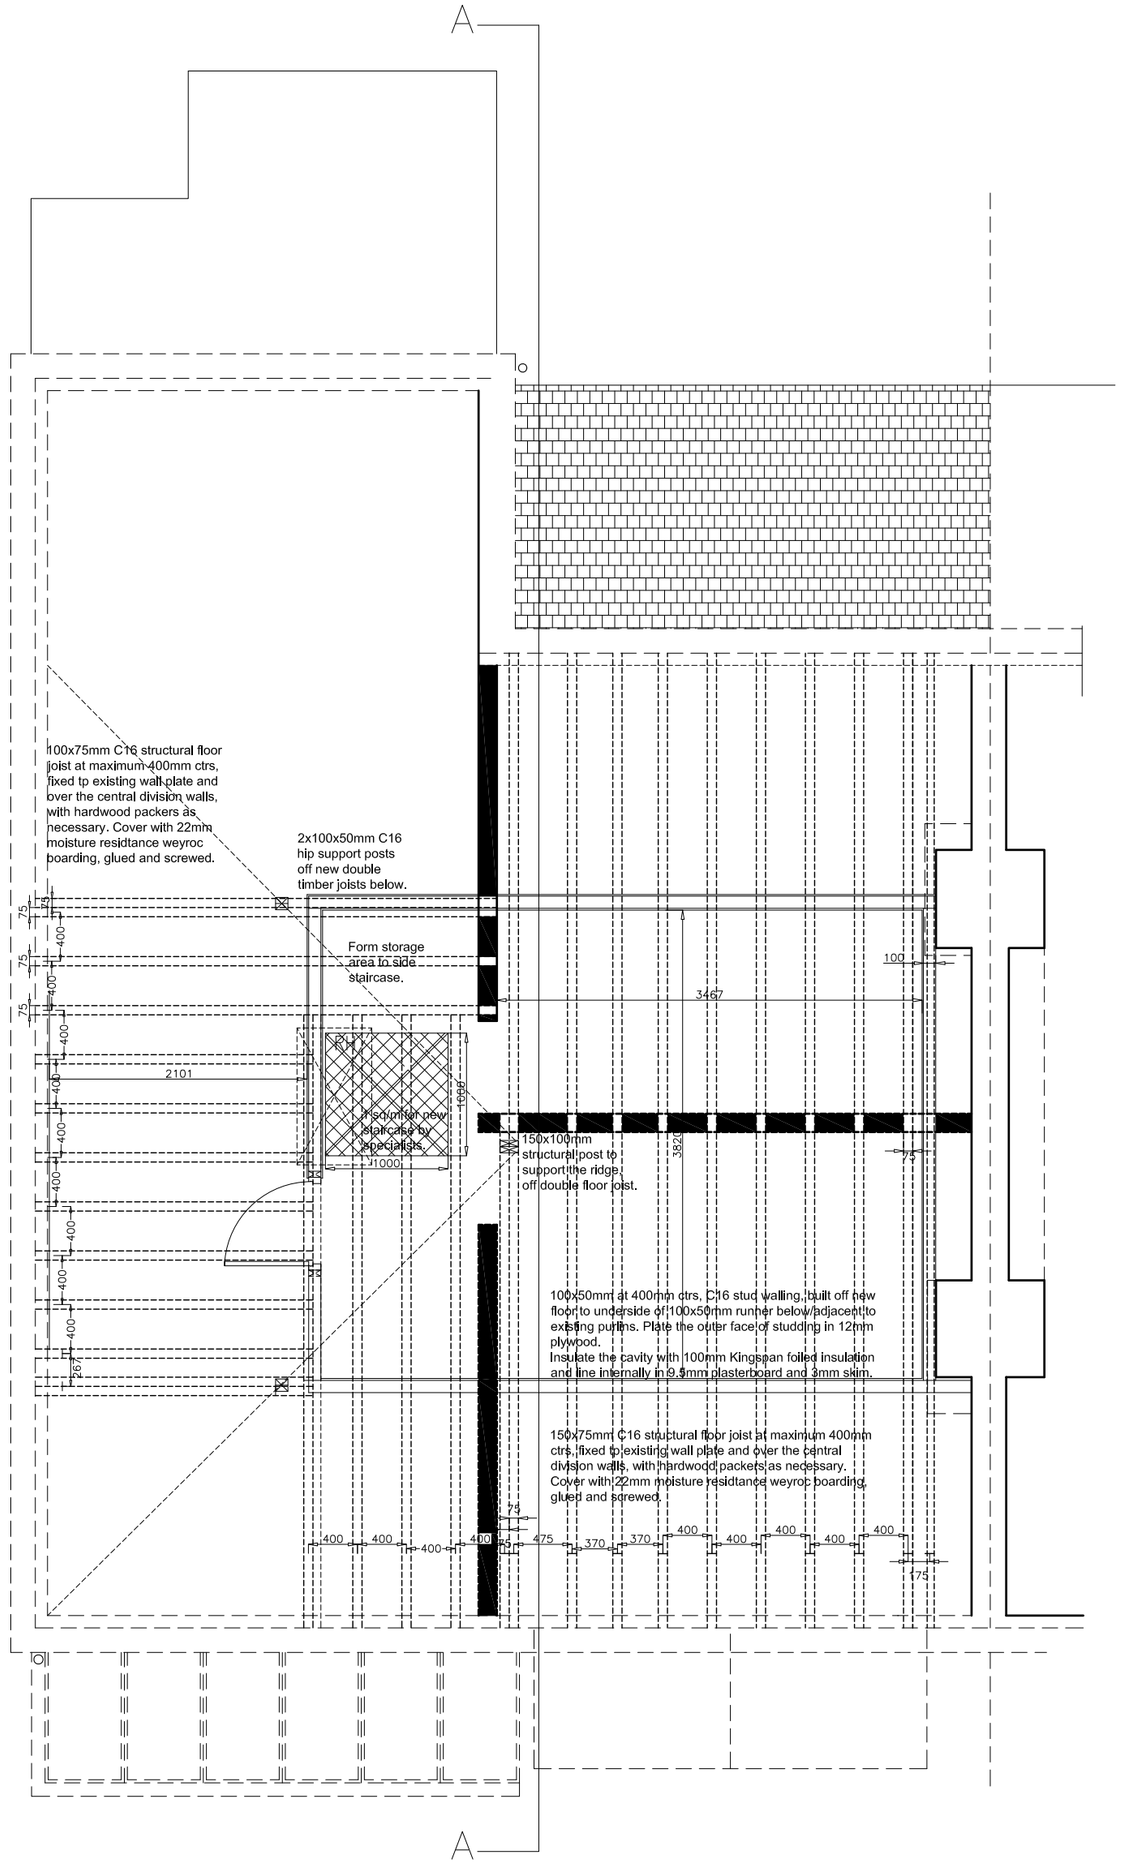

New gable stud formed in C16 100x50mm at 400mm ctrs, built up off new floor joists built over ex wall plat.Plate the outer face of studding in 12mm plywood. Insulate the cavity with 100mm Kingspan foiled insulation and line internally in 9.5mm plasterboard and 3mm skim.

PROPOSED ATTIC FLOOR PLAN

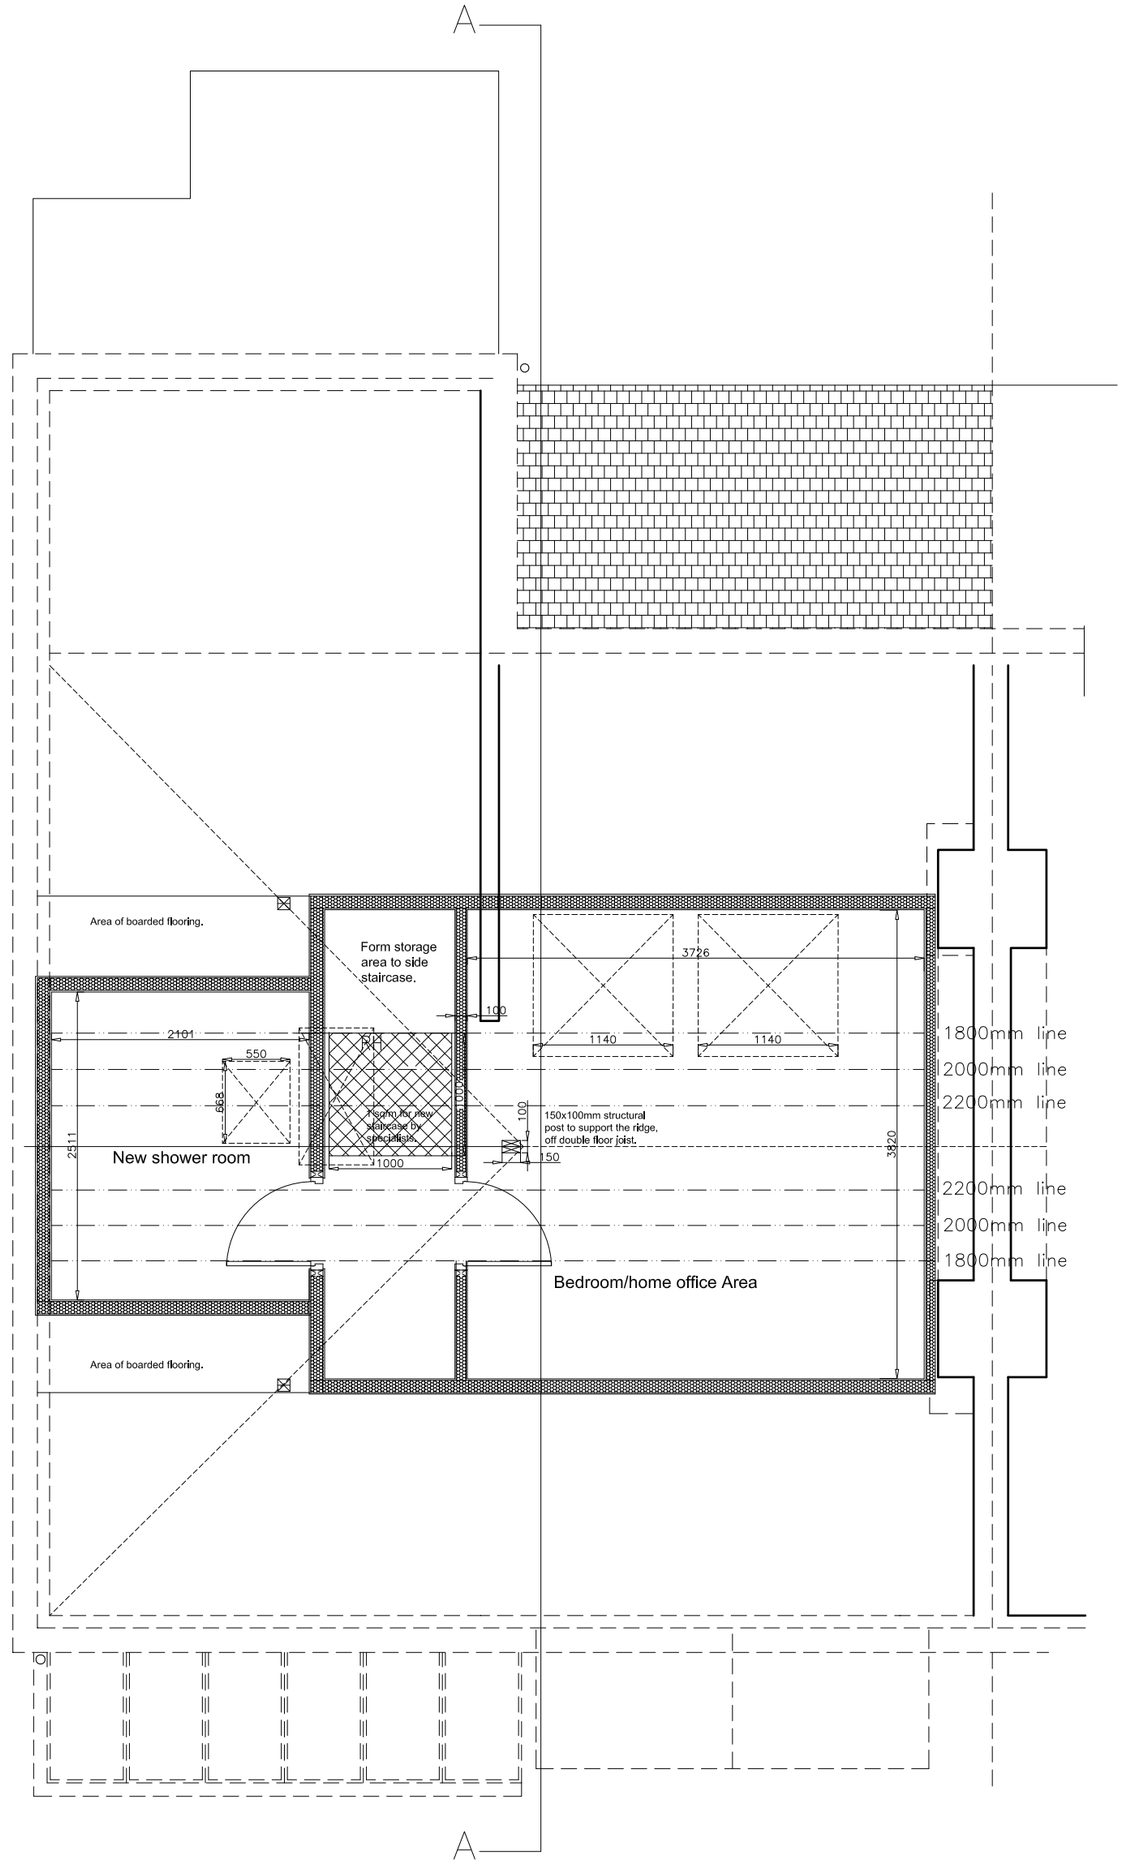

PROPOSED ATTIC LAYOUR PLAN
(Option 1)

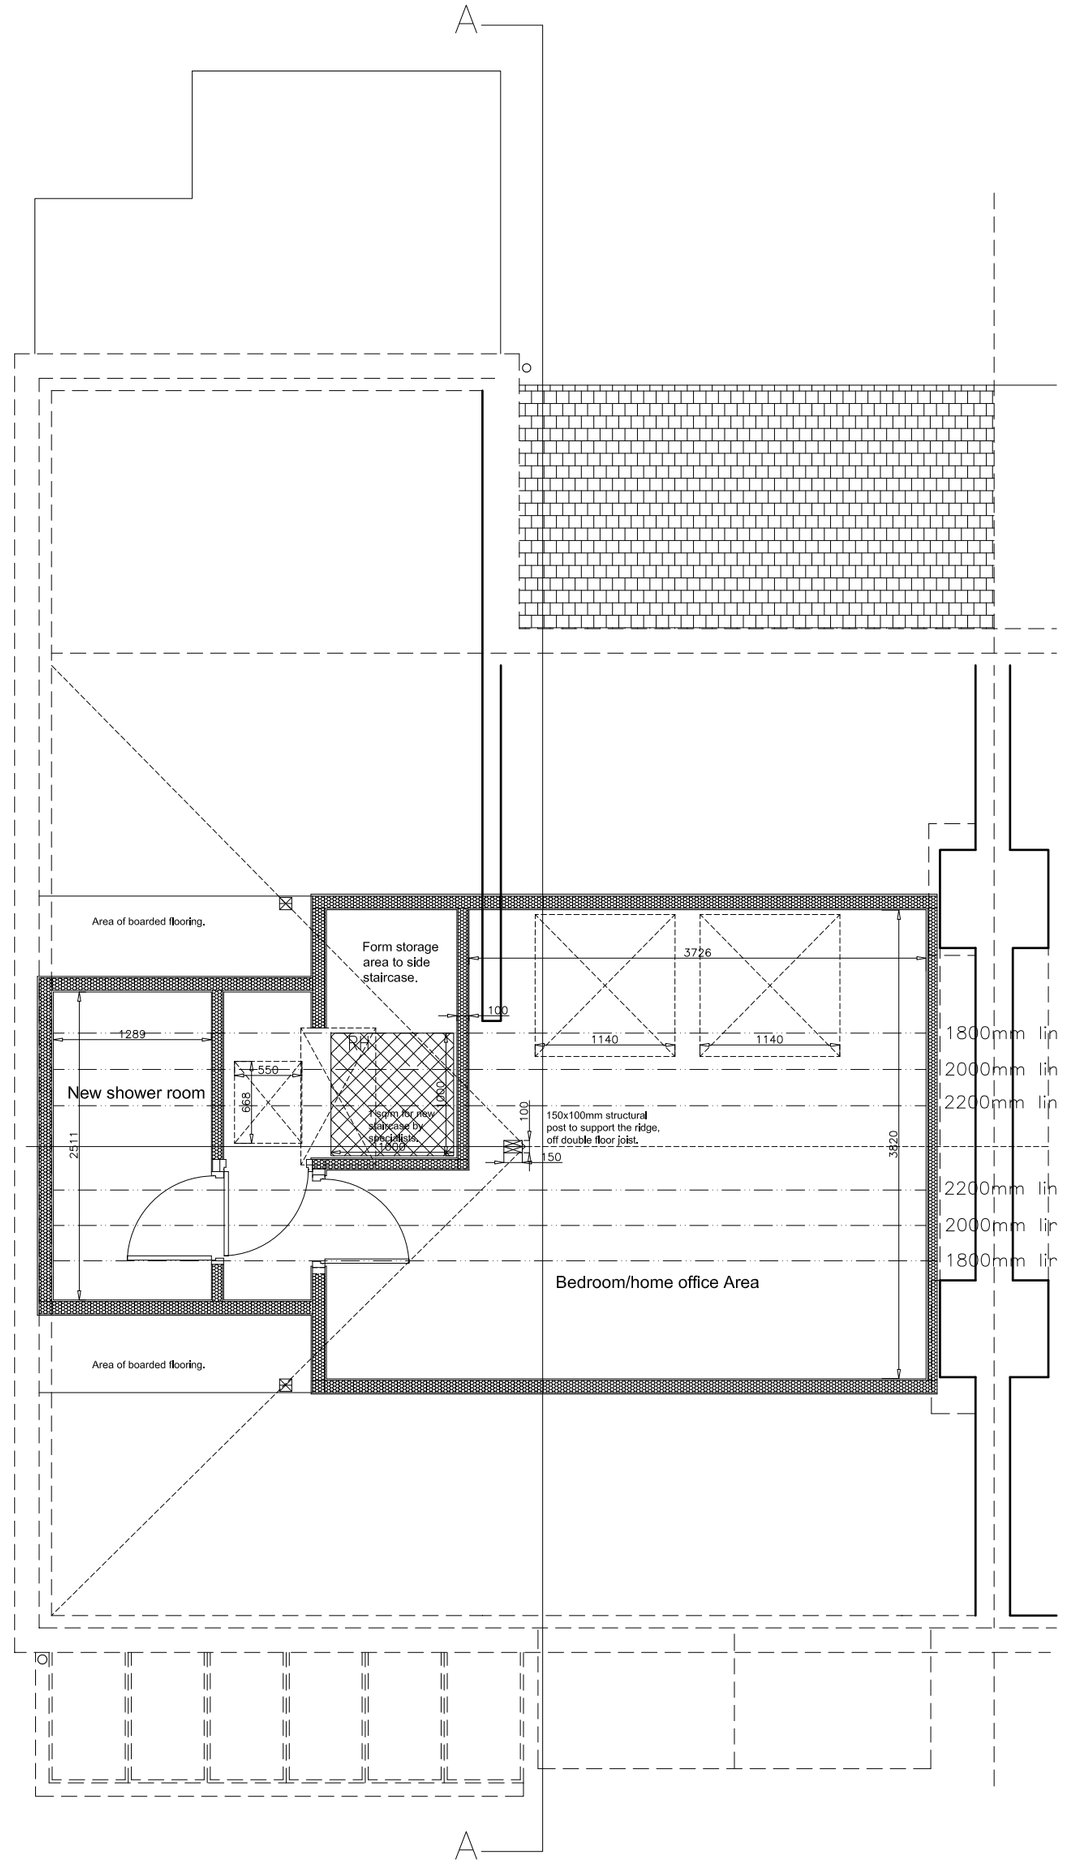

PROPOSED ATTIC LAYOUR PLAN
(Option 2)

Chartered Building Surveyors
Design & Construction Consultants

12 GREEK STREET STOCKPORT CHESHIRE SK3 8AB
Tel: (0161) 476-6662 Fax: (0161) 477-6663 www.iglsurveying.co.uk info@iglsurveying.co.uk

This dwg is copyright and should not be used or reproduced without written consent of IGL Surveying Ltd.
All dimensions to be checked on site by contractor prior to commencement of works.

CLIENT: MR & MRS K WILLIAMS
PROJECT: PROPOSED DORMER EXTENSION
DRAWING: PROPOSED ATTIC FLOOR & LAYOUT DETAILS

Dwg No: 2497 /10 Scale: 1:50
Drawn: RWI Date: JUNE 2012
Checked: RWI Rev:

Rev:	Description:	Date:

A2 WHEN PLOTTED