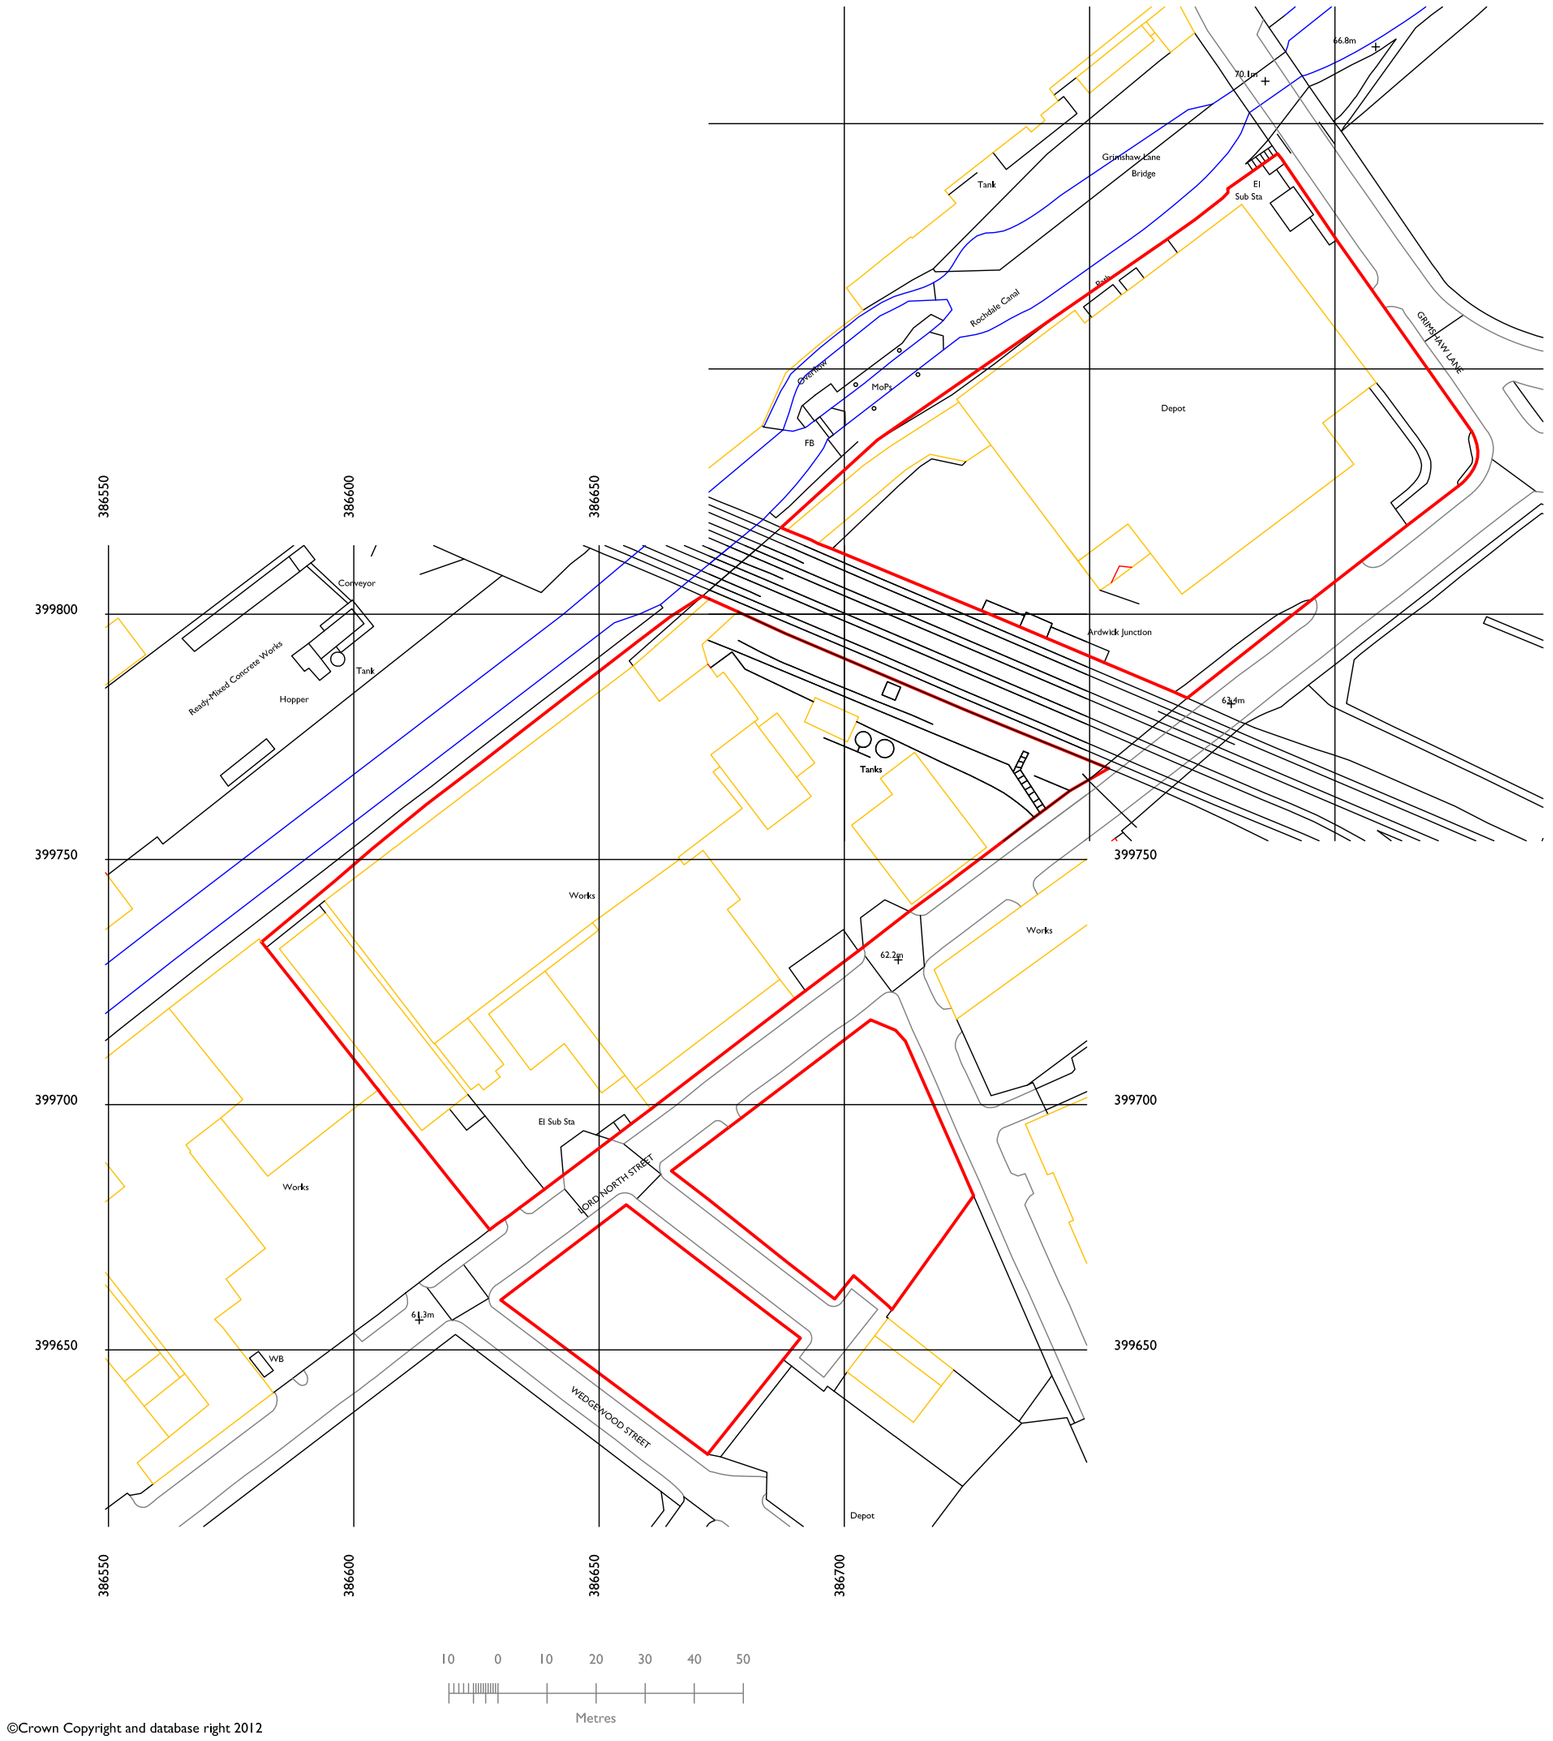

©Crown Copyright and database right 2012
Ordnance Survey License: 100048957
Reproduction in whole or part is prohibited
without the prior permission of Ordnance Survey

Notes

All work to be carried out in accordance with the requirements of the current Building Regulations, all relevant BS Specifications, Codes of Practice, Local and Service Authority Byelaws, and in compliance with the Local Authority Approvals

Contractors must verify all dimensions on site before commencing any work, making any shop drawings or fabricating off site.

Written dimensions should be taken in preference to scaled-off dimensions.

If there are any discrepancies found between the drawing and site, these should be notified immediately to the office.

N

revision date

FOREST

01282 694949

project
NEW SIGNAGE
LORD NORTH STREET
NEWTON HEATH
MANCHESTER
M40 2HJ

client
PRINCES LIMITED

drawing title
LOCATION PLAN

date	scale	drawing no.
JULY 2012	1: 1250	1205-1-2