

All dimensions are to be checked on site.
This drawing shall not be scaled to ascertain dimensions.

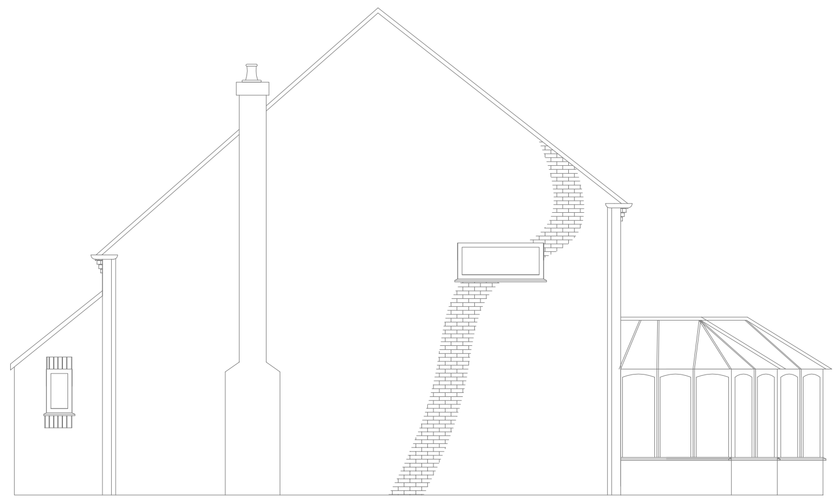

Existing L/H side elevation




Existing R/H side elevation

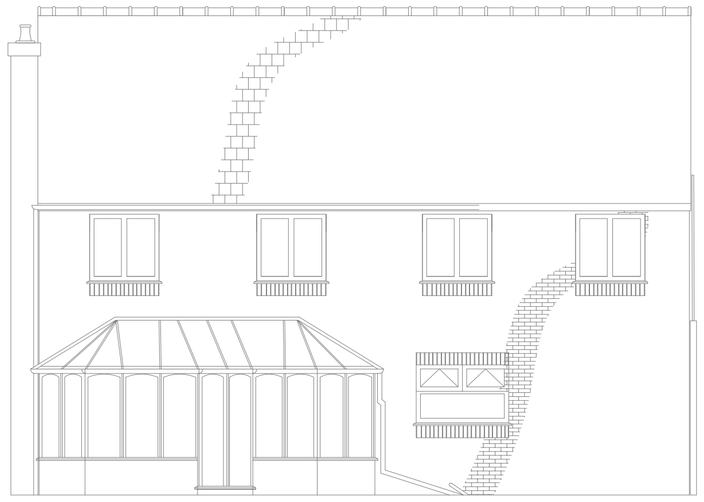


Existing rear elevation



Existing front elevation

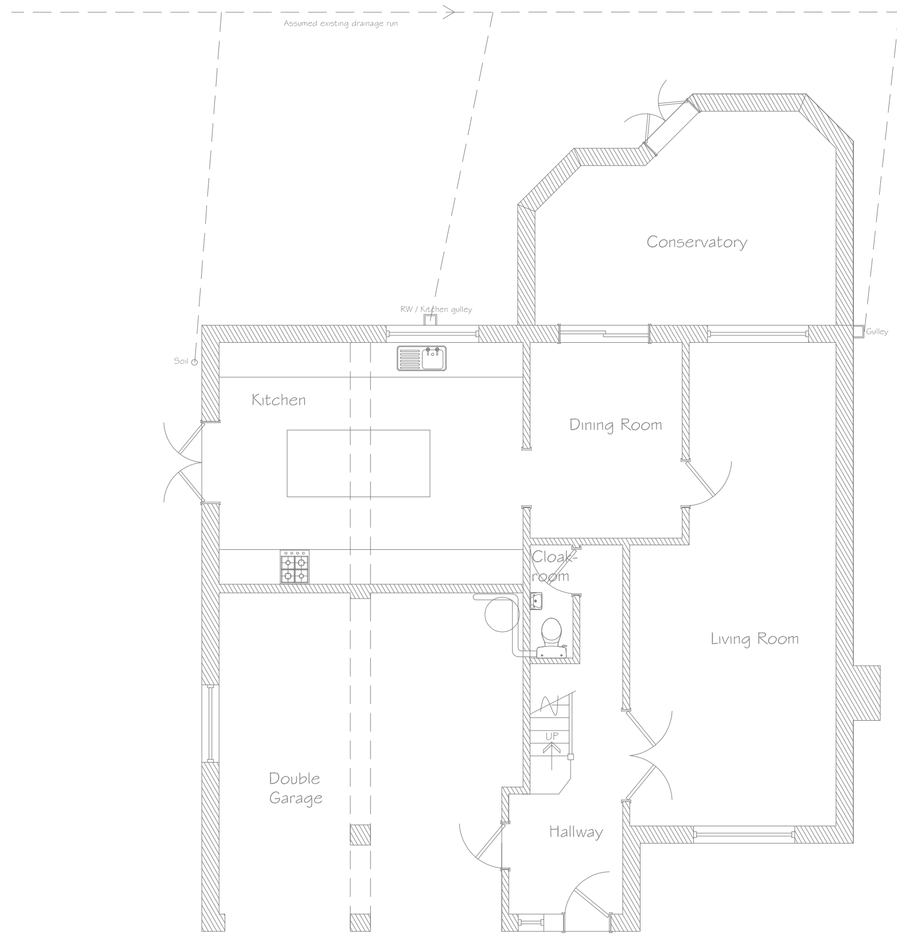

Existing Ground floor plan

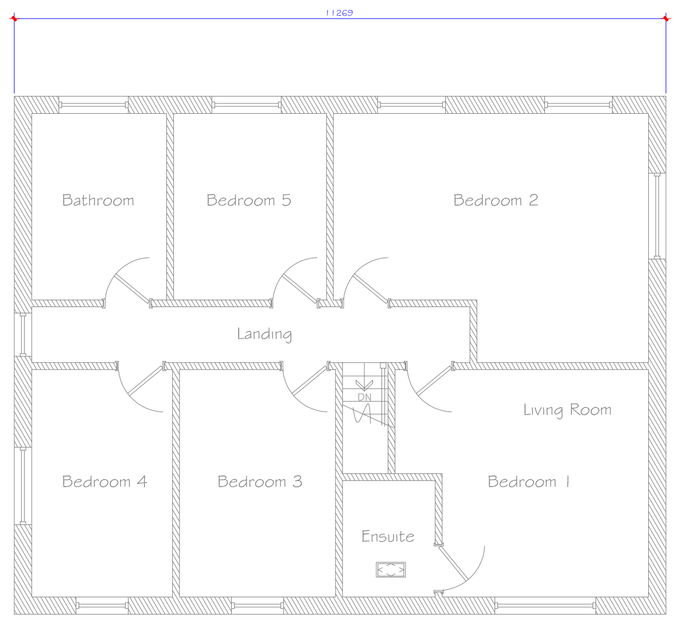

Existing first floor plan



OS Map 1:1250

Rev | Date | Description

Issued For : INFORMATION PURPOSES ONLY

Client
Mrs. Kasia Bretherton

Proposed two storey rear extension.

Project
5 Winchester Park, Didsbury.
Manchester. M20 2TN.

Scheme - Drawing Title
Existing Plans & Elevations

01 . Date 27.4.13
Drawing No. Revision Scale 1:75 @A1

JK TECH SERVS
DOMESTIC, ARCHITECTURAL & SURVEYING SERVICES.
HOUSE EXTENSIONS, GARAGE/LOFT CONVERSIONS.
PLANS FOR PLANNING & BUILDING CONTROL
www.jktechservs.co.uk