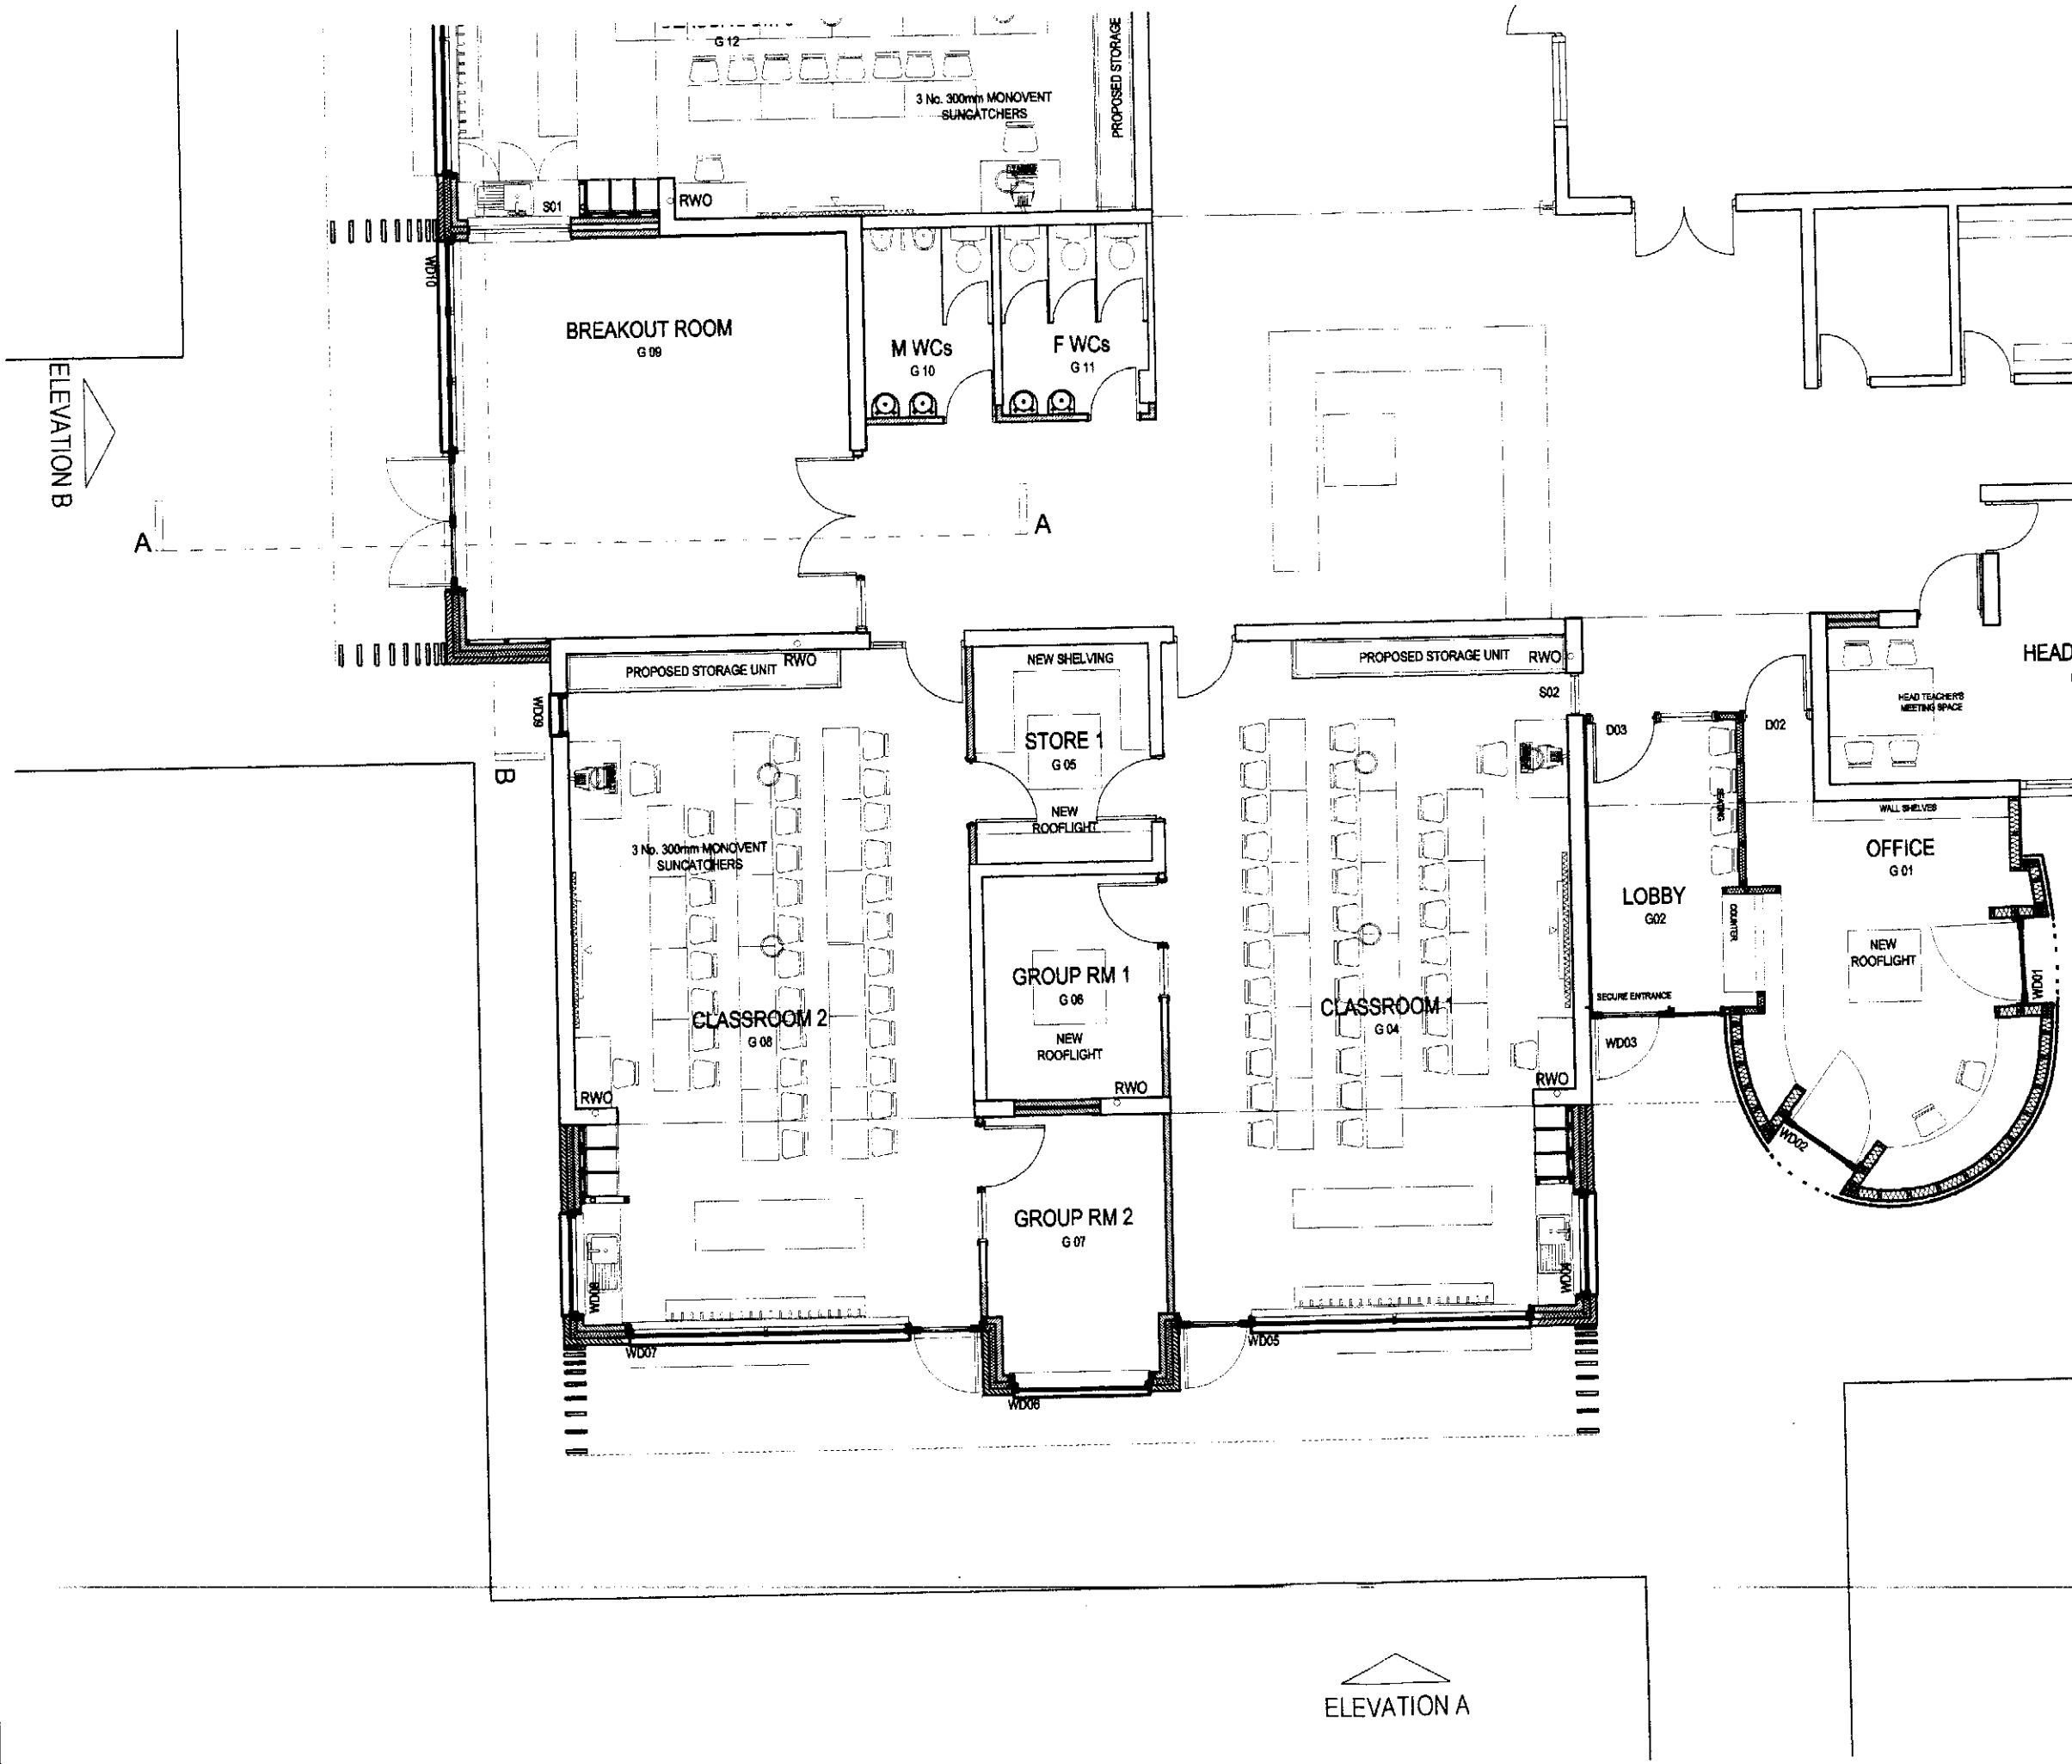

PLANNING
ACKD
APPLIED
10 APR 2008

rev	description	date	dr by	ap by
original by FS		03.04.08	FS	

FKDA

FKDA LIMITED
12 HILTON STREET / MANCHESTER / M1 1JF / UNITED KINGDOM
T +44 (0)161 237 1500 E info@fkda.co.uk

client
SCHOOL OF THE RESURRECTION
BESWICK, MANCHESTER

project
CLASSROOM EXTENSION

drawing
INTERNAL ARRANGEMENTS

computer ref
CAD\proposed\model.dwg

project number	scale
2004.0526	1:100

drawing number	revision	issue status
AP(0)05		PLANNING

DO NOT SCALE FROM THIS DRAWING. This drawing is to be read in conjunction with all related drawings. All dimensions must be checked and verified on site before commencing any work or producing fabrication drawings. The originator should be notified immediately of any discrepancy

This drawing is copyright and remains the property of FKDA

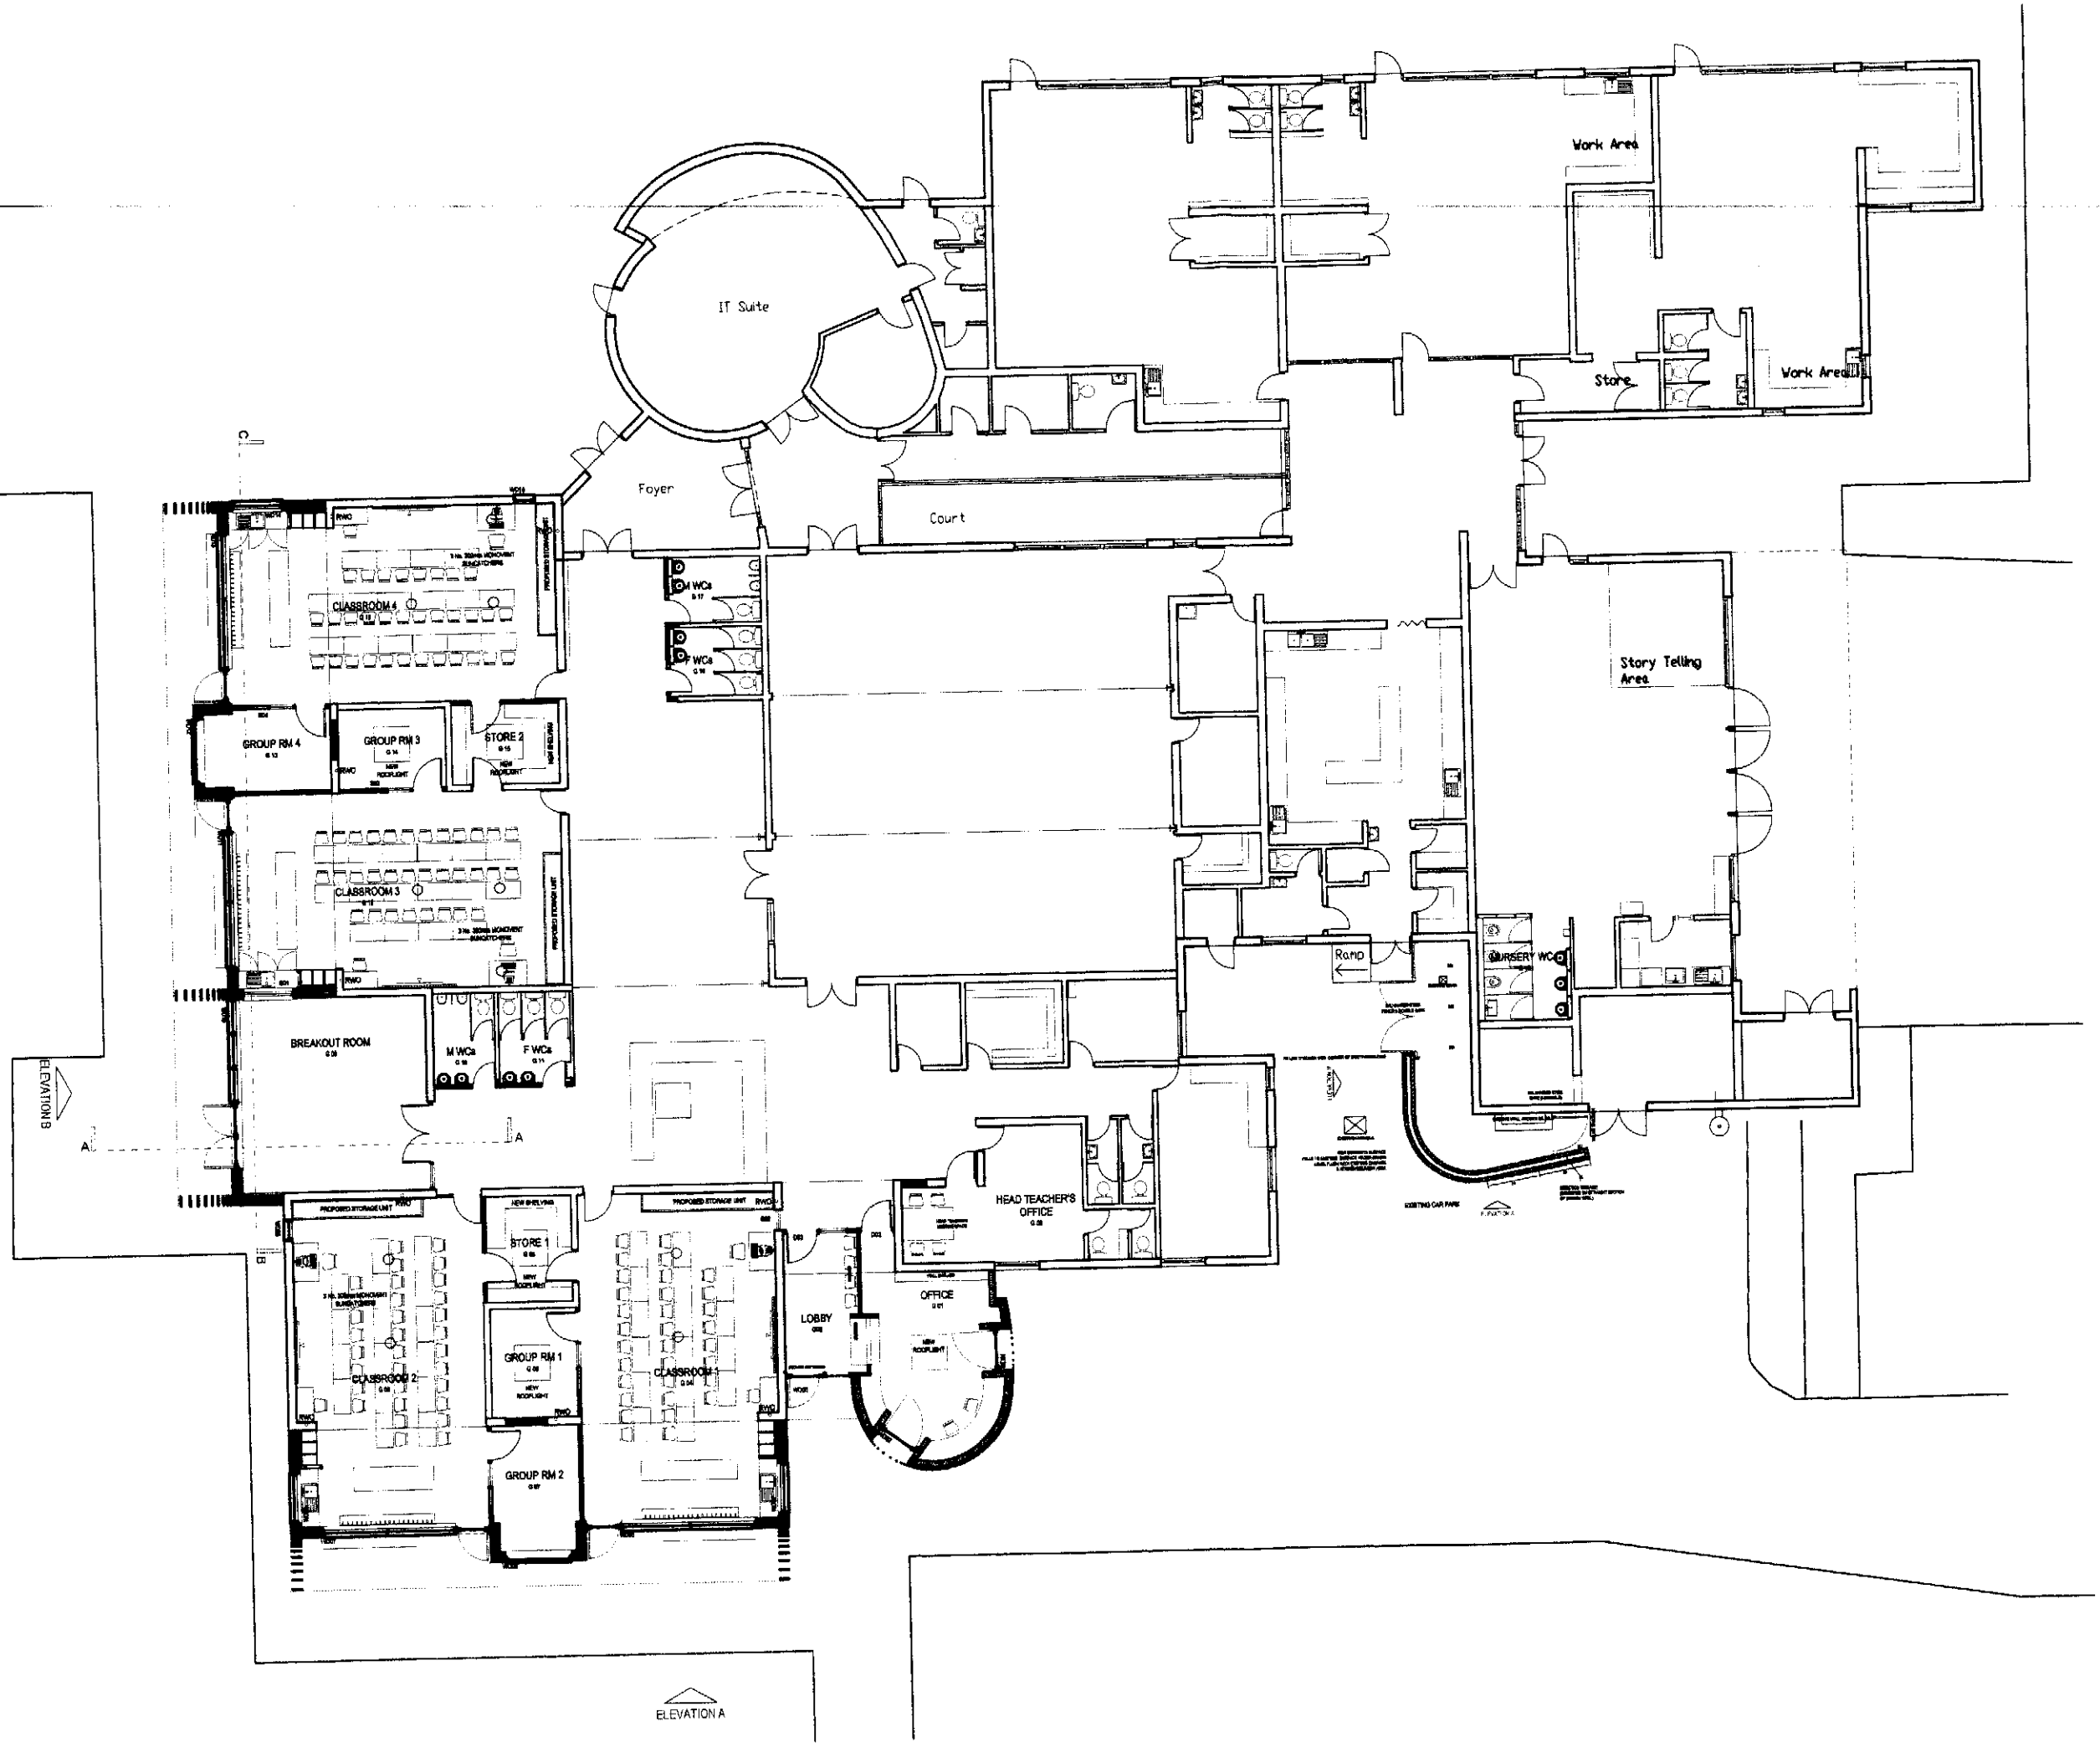

RECD 10 APR 2008
M
M
M
FOR ACTION
M

rev	description	date	dr by	ap by
original by				
FS		03.04.08		FS

FKDA

FKDA LIMITED
12 HILTON STREET / MANCHESTER / M1 1JF / UNITED KINGDOM
T +44 (0)161 237 1500 E info@fkda.co.uk

client
SCHOOL OF THE RESURRECTION
BESWICK, MANCHESTER

project
CLASSROOM EXTENSION

drawing
GROUND FLOOR PLAN

computer ref
CAD\proposed\model.dwg

project number	scale	
2004.0526	1:200	
drawing number	revision	Issue status
AP(0)03		PLANNING

DO NOT SCALE FROM THIS DRAWING. This drawing is to be read in conjunction with all related drawings. All dimensions must be checked and verified on site before commencing any work or producing fabrication drawings. The originator should be notified immediately of any discrepancy.

This drawing is copyright and remains the property of FKDA.