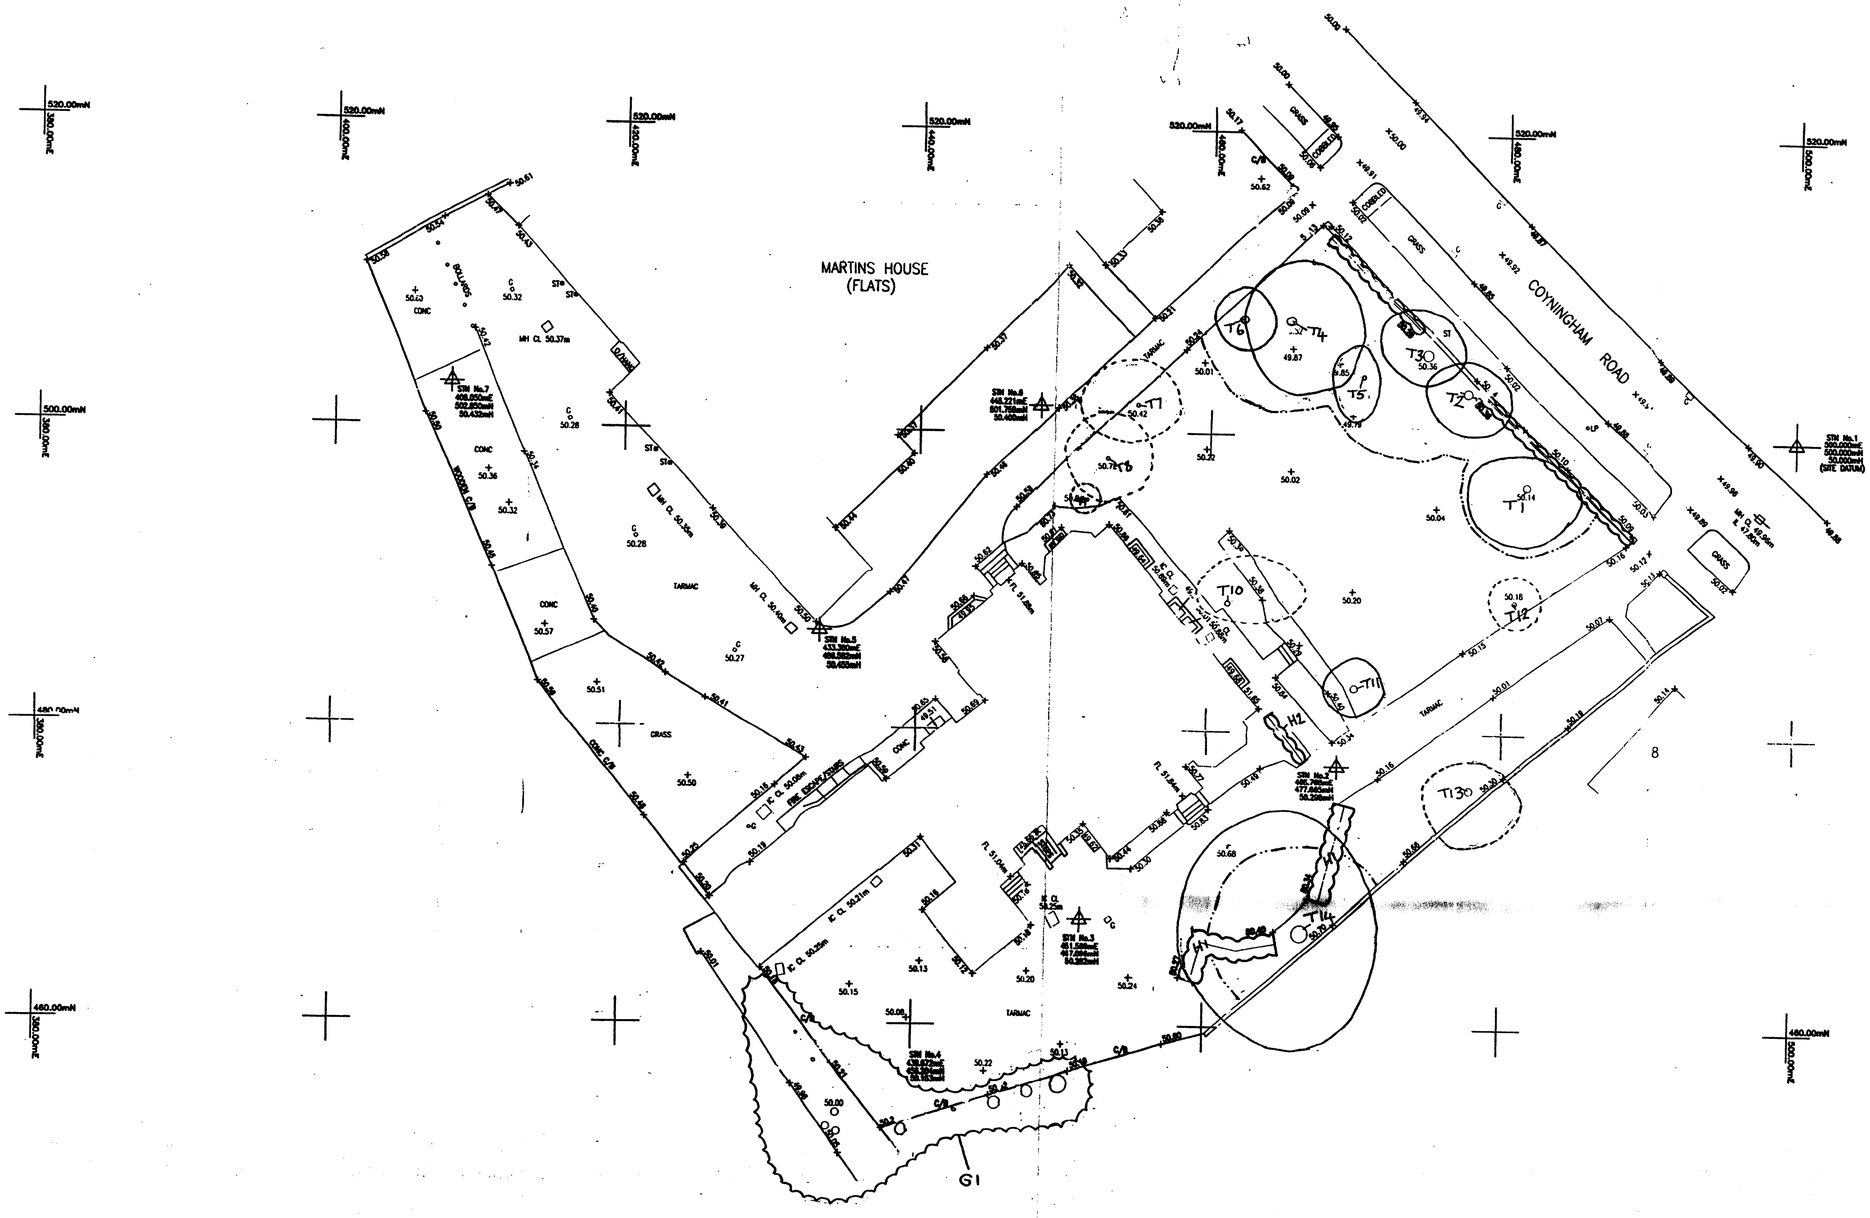



Individually surveyed tree to be retained and protected

Individually surveyed tree to be removed

Surveyed group of trees

Hedge

Temporary protective fencing


**Scott Fitzgerald**
**Consulting Arborist**

10 Beech Hurst Close
Manchester
M16 8EP

Tel : 0161 881 3689
Mobile : 07921 787673


Client: Blue Tree Estates Limited
Market Court, 20 - 24 Church Street,
Altrincham, WA14 4DW

Job Title: 6/8 Conyngham Rd

Job Ref: SFPS1005

Scale: 1:200 | Date: 22/09/05

Surveyed By: Scott Fitzgerald

Chris Partington Land Surveyors originally created this drawing as a topographical survey. This drawing has been updated to identify canopy spreads and tree protection areas.