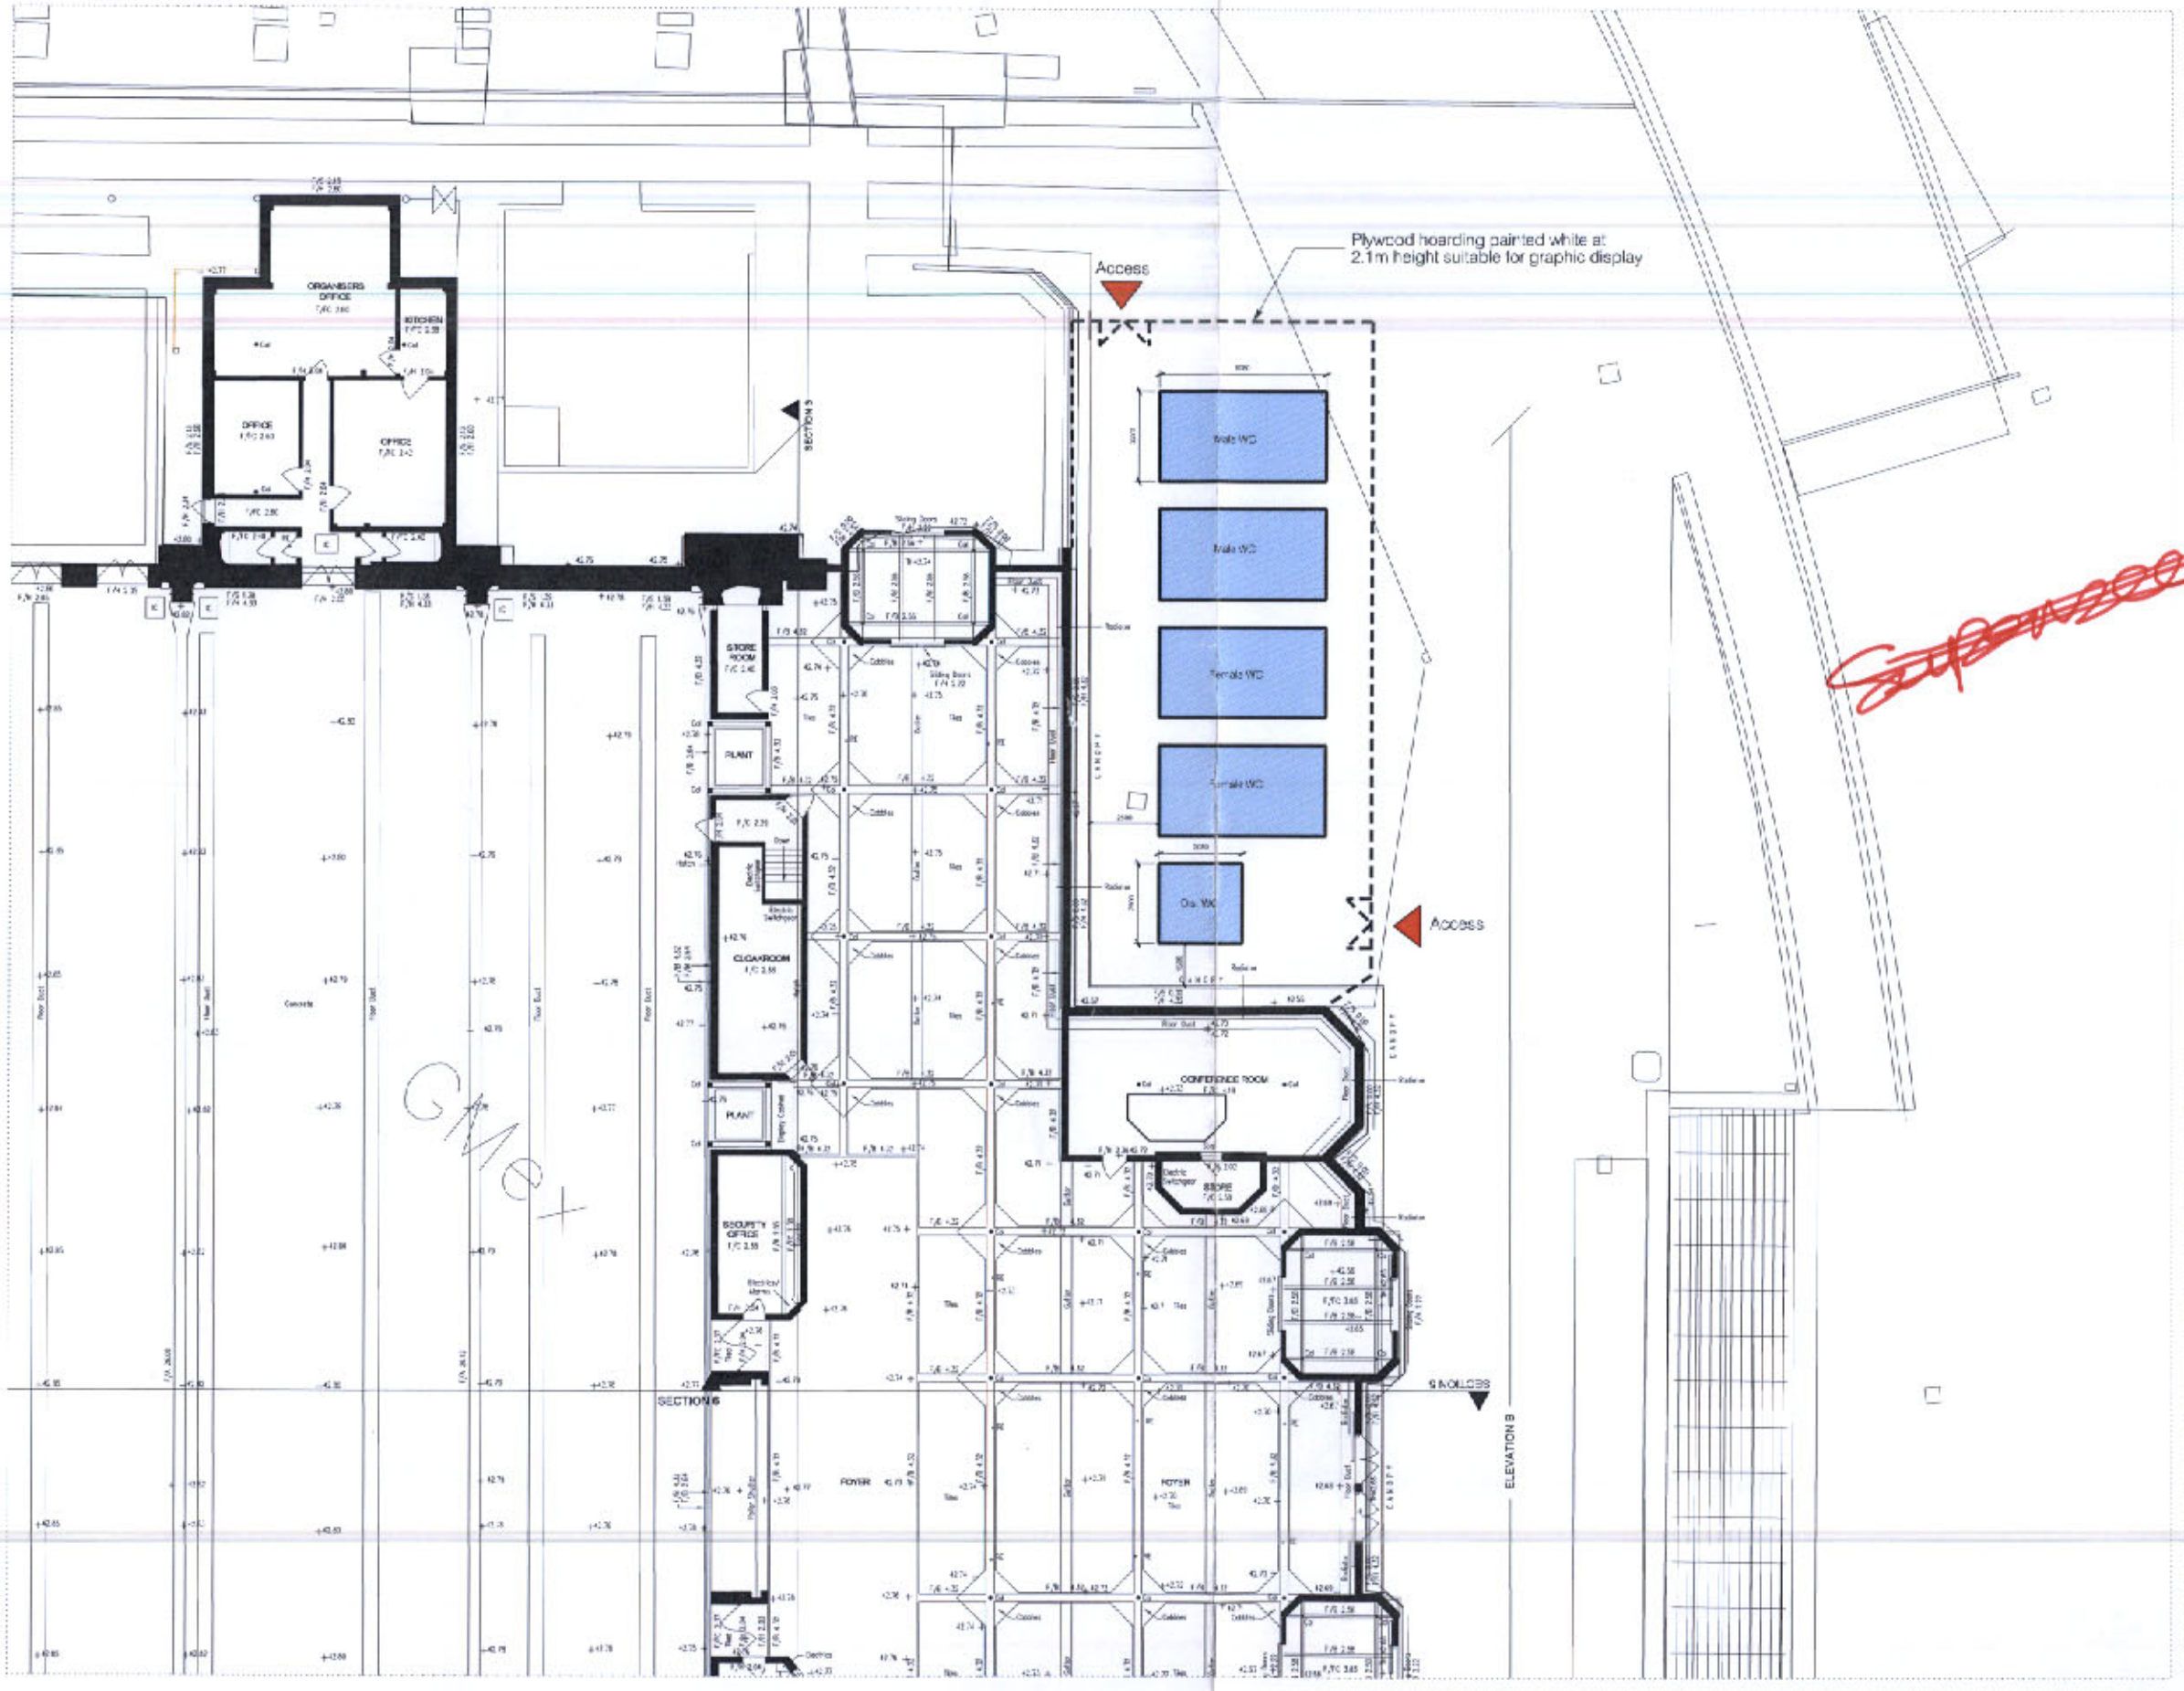

project
manchester central

job number
999

title
PHASE 1 Temporary WCs

drawing number
sk28

revision

scale
1:250 @ A3

date
JAN 2008

drawn by
PS

checked by

notes / revision

Proposed Cabins

PLANNING
ACK'D
REPLIED
RECD 28 JAN 2008
INIT | DATE
RECD
M
M
M
FOR ACTION
issued for

stephenson | bell
architects and planners

aerowerks
5 adair street manchester M1 2NQ
t 0161 273 7204 f 0161 272 8553
e e-mail@stephenson-bell.com
w www@stephenson-bell.com

This design and drawing is the copyright of stephenson bell limited and may not be reproduced in any form whatsoever without prior written consent.
issue of the drawing does not impart any real or implied copyright licence. **do not scale from this drawing**