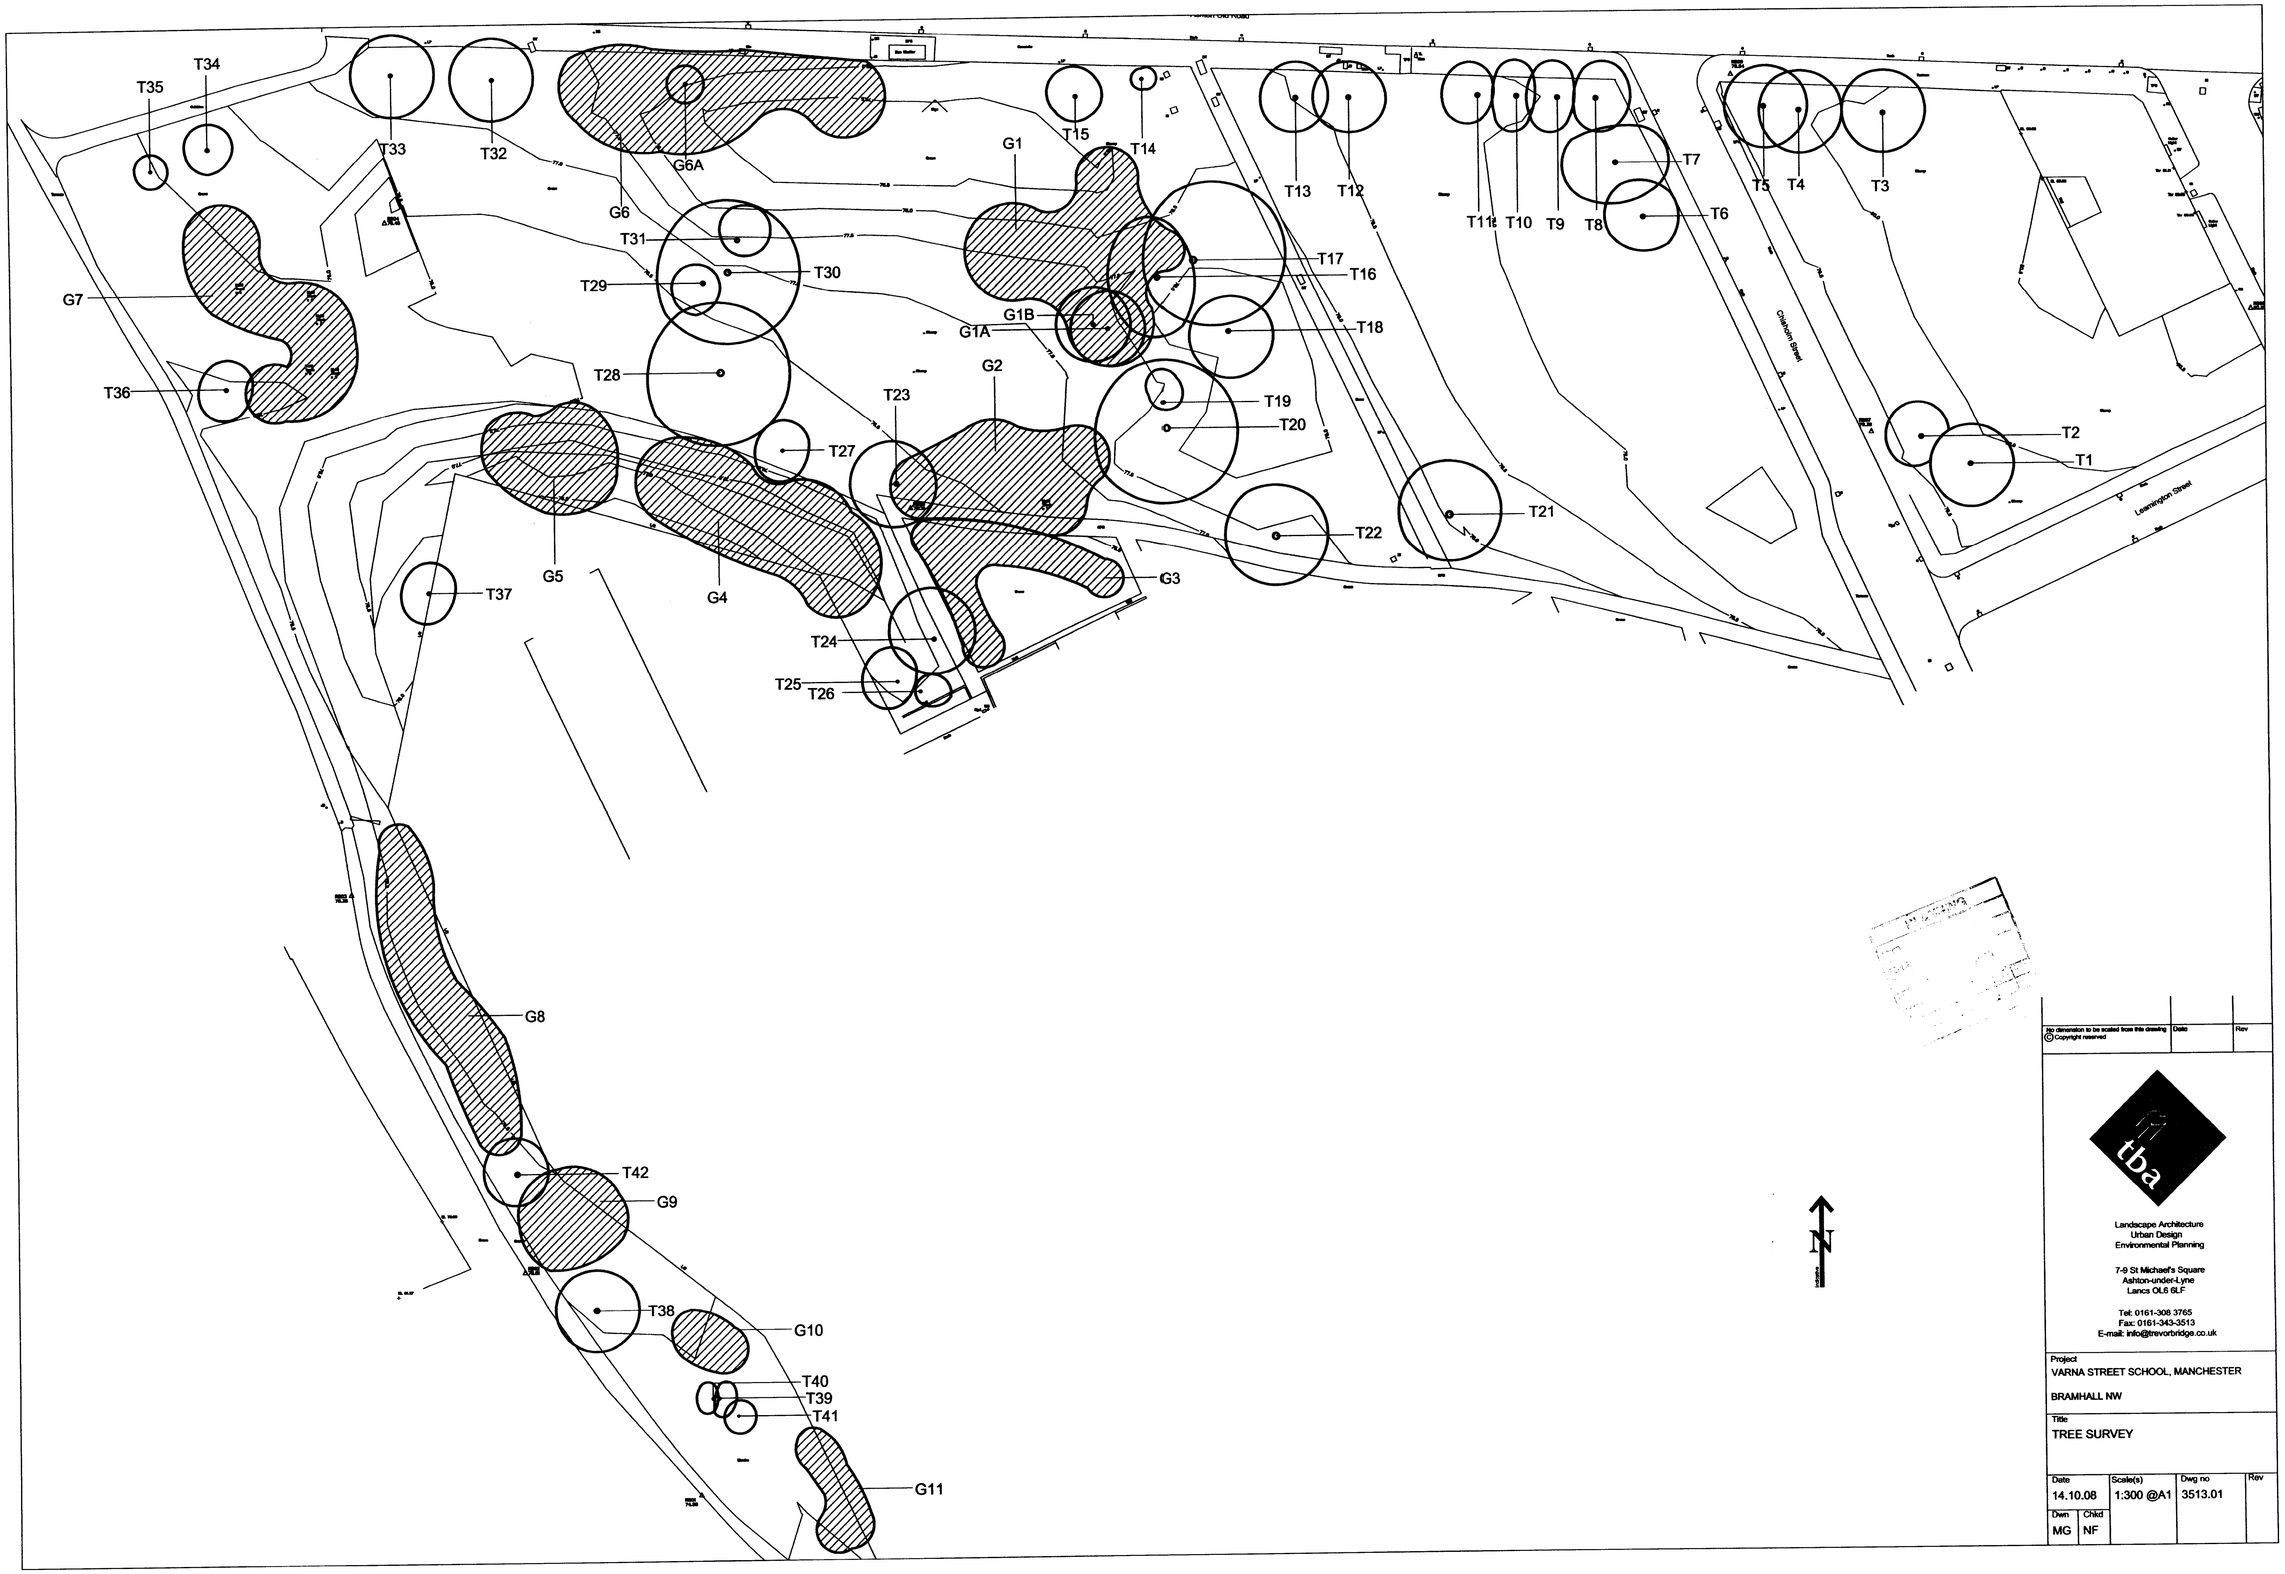

No dimension to be scaled from this drawing © Copyright reserved	Date	Rev

tba

Landscape Architecture
Urban Design
Environmental Planning

7-9 St Michael's Square
Ashton-under-Lyne
Lancs OL6 6LF

Tel: 0161-308 3765
Fax: 0161-343-3513
E-mail: info@trevorbridge.co.uk

Project
VARNA STREET SCHOOL, MANCHESTER

BRAMHALL NW

Title
TREE SURVEY

Date	Scale(s)	Dwg no	Rev
14.10.08	1:300 @A1	3513.01	

Dwn	Chkd
MG	NF