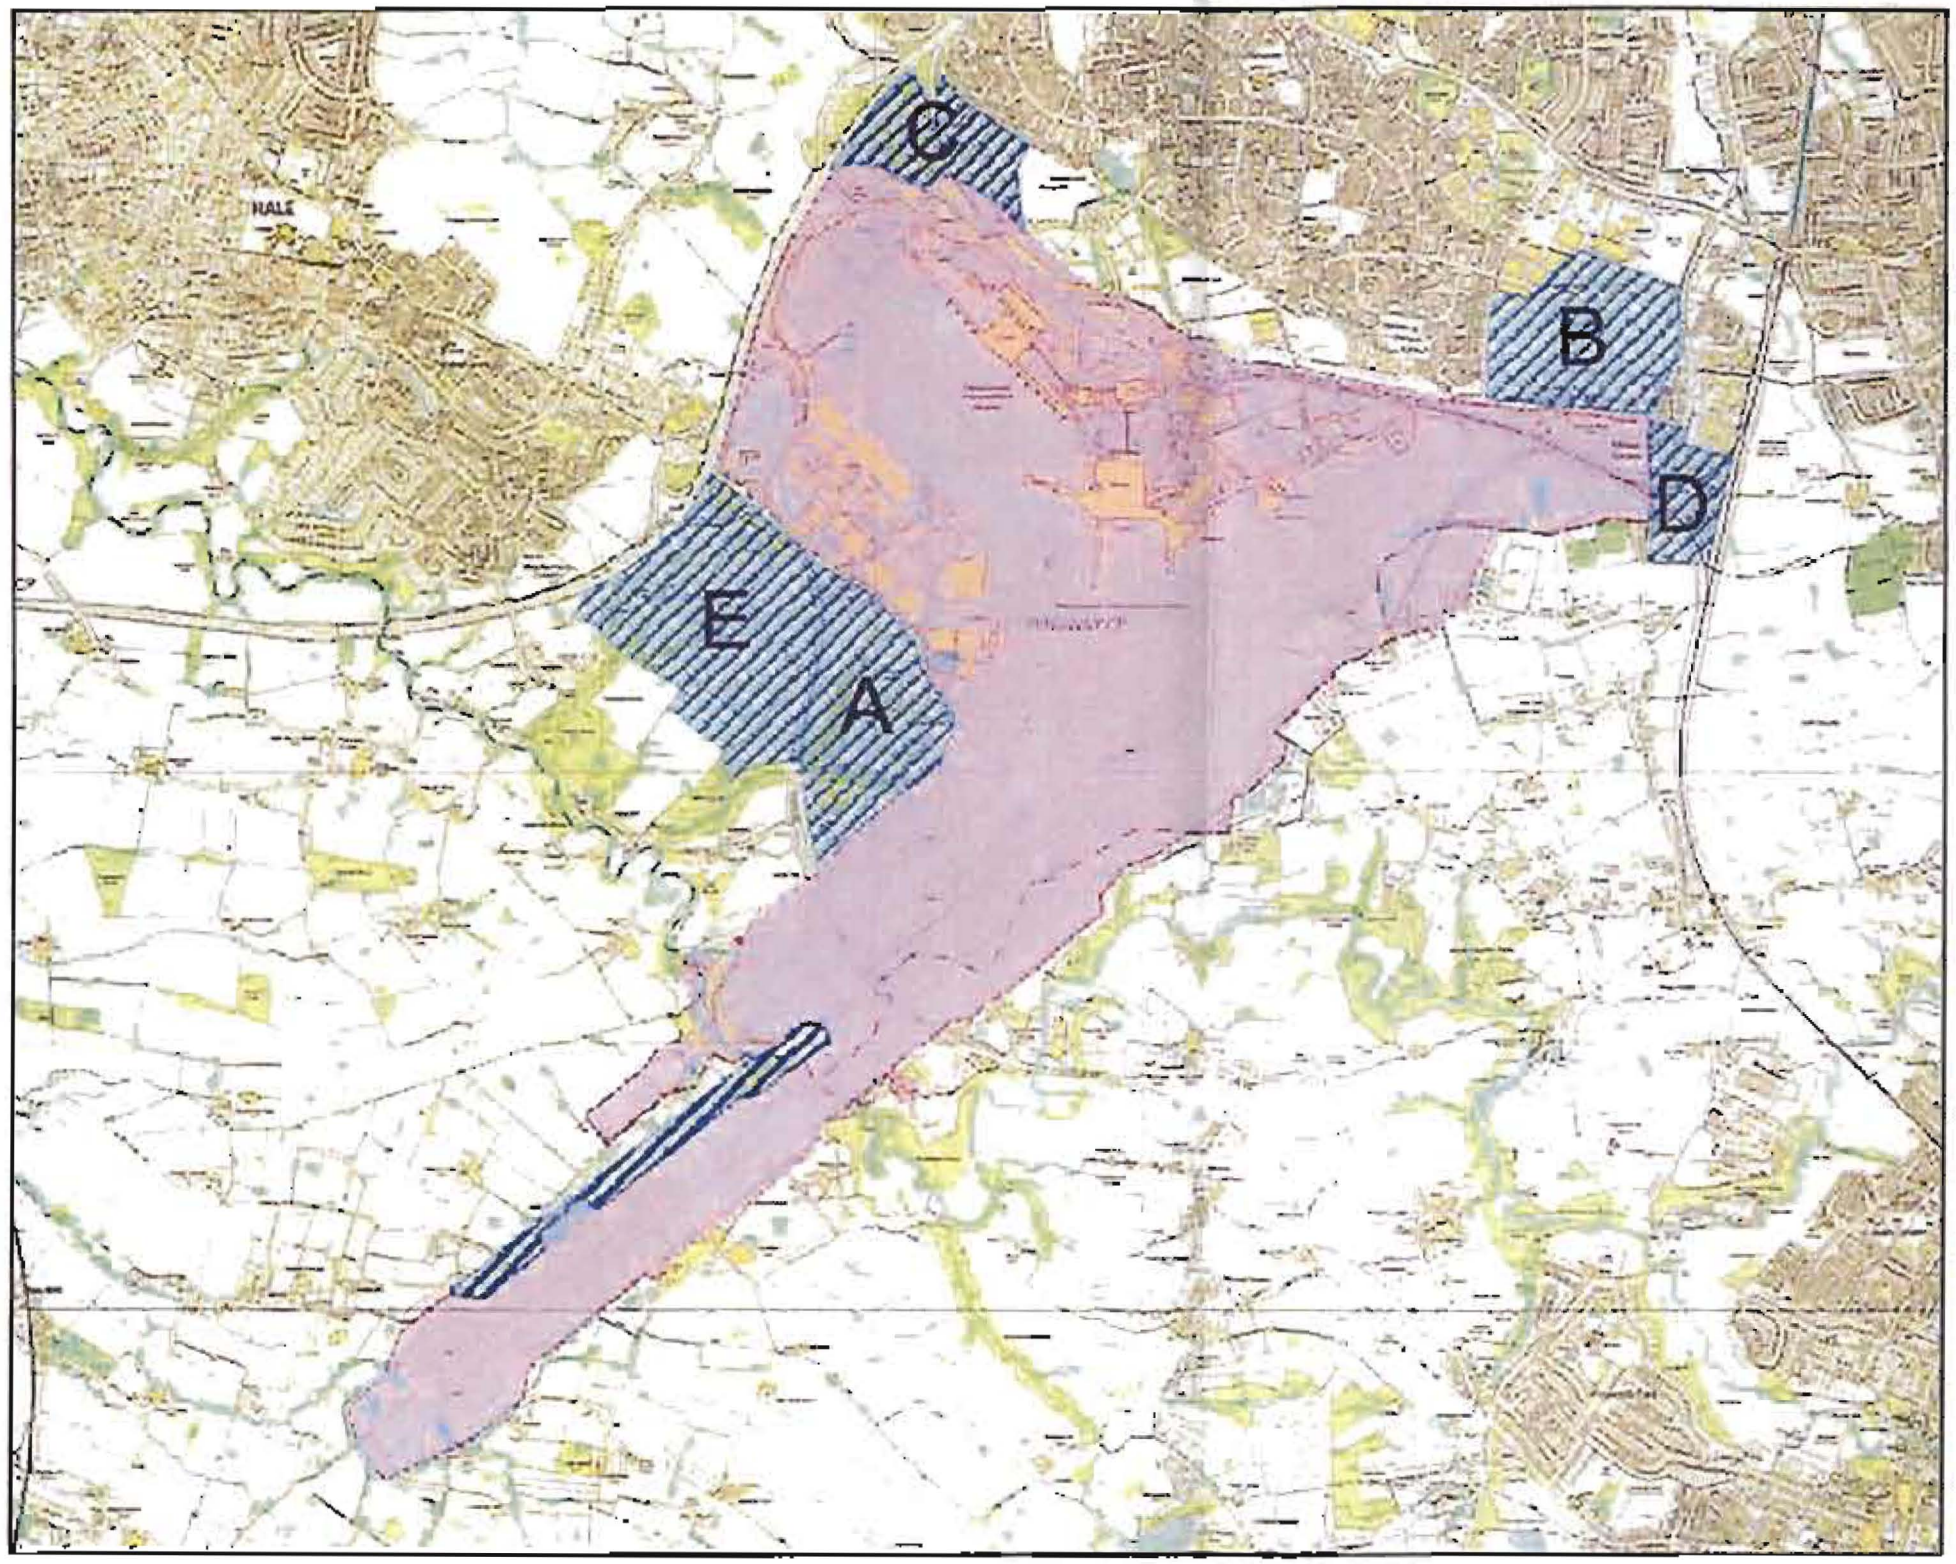


Manchester Airport

Land Use Plan to 2030

Plan 4
Proposed Operational Area Extensions

Legend
Operational Area 2005
Proposed Operational Area 2030

Crown Copyright
Licence Number
AL18020A



KEY

- 500m radius from Runger Lane Pond
- 500m radius from Wilkins Lane Receptor site
- Suitable great crested newt habitat within the 500m buffer
- Recent hotel developments at the Runger Lane site
- Great crested newt records: egg search 2004
- River Bollin

Reproduced from the Ordnance Survey with the permission of The Controller of Her Majesty's Stationery Office. Crown Copyright TEP, The Environment Partnership, Genesis Centre, Birchwood Science Park, Warrington, Cheshire. WA3 7BH. Licence No. AL 52685A

Rev	Description	Drawn	Approved	Date

TEP
Genesis Centre
Birchwood Science Park Warrington
WA3 7BH
Tel 01925 844004
Fax 01925 844002
e-mail tep@tep.uk.com

Project

Logistics Unit
Amphibian Mitigation Strategy


Title

Rungers Lane and Wilkins Lane Amphibian Habitat

Drwg No: D1663.008

Scale	Date
See scale bar	25/04/08

Drawn	Checked	Approved
SMC	TR	FBH

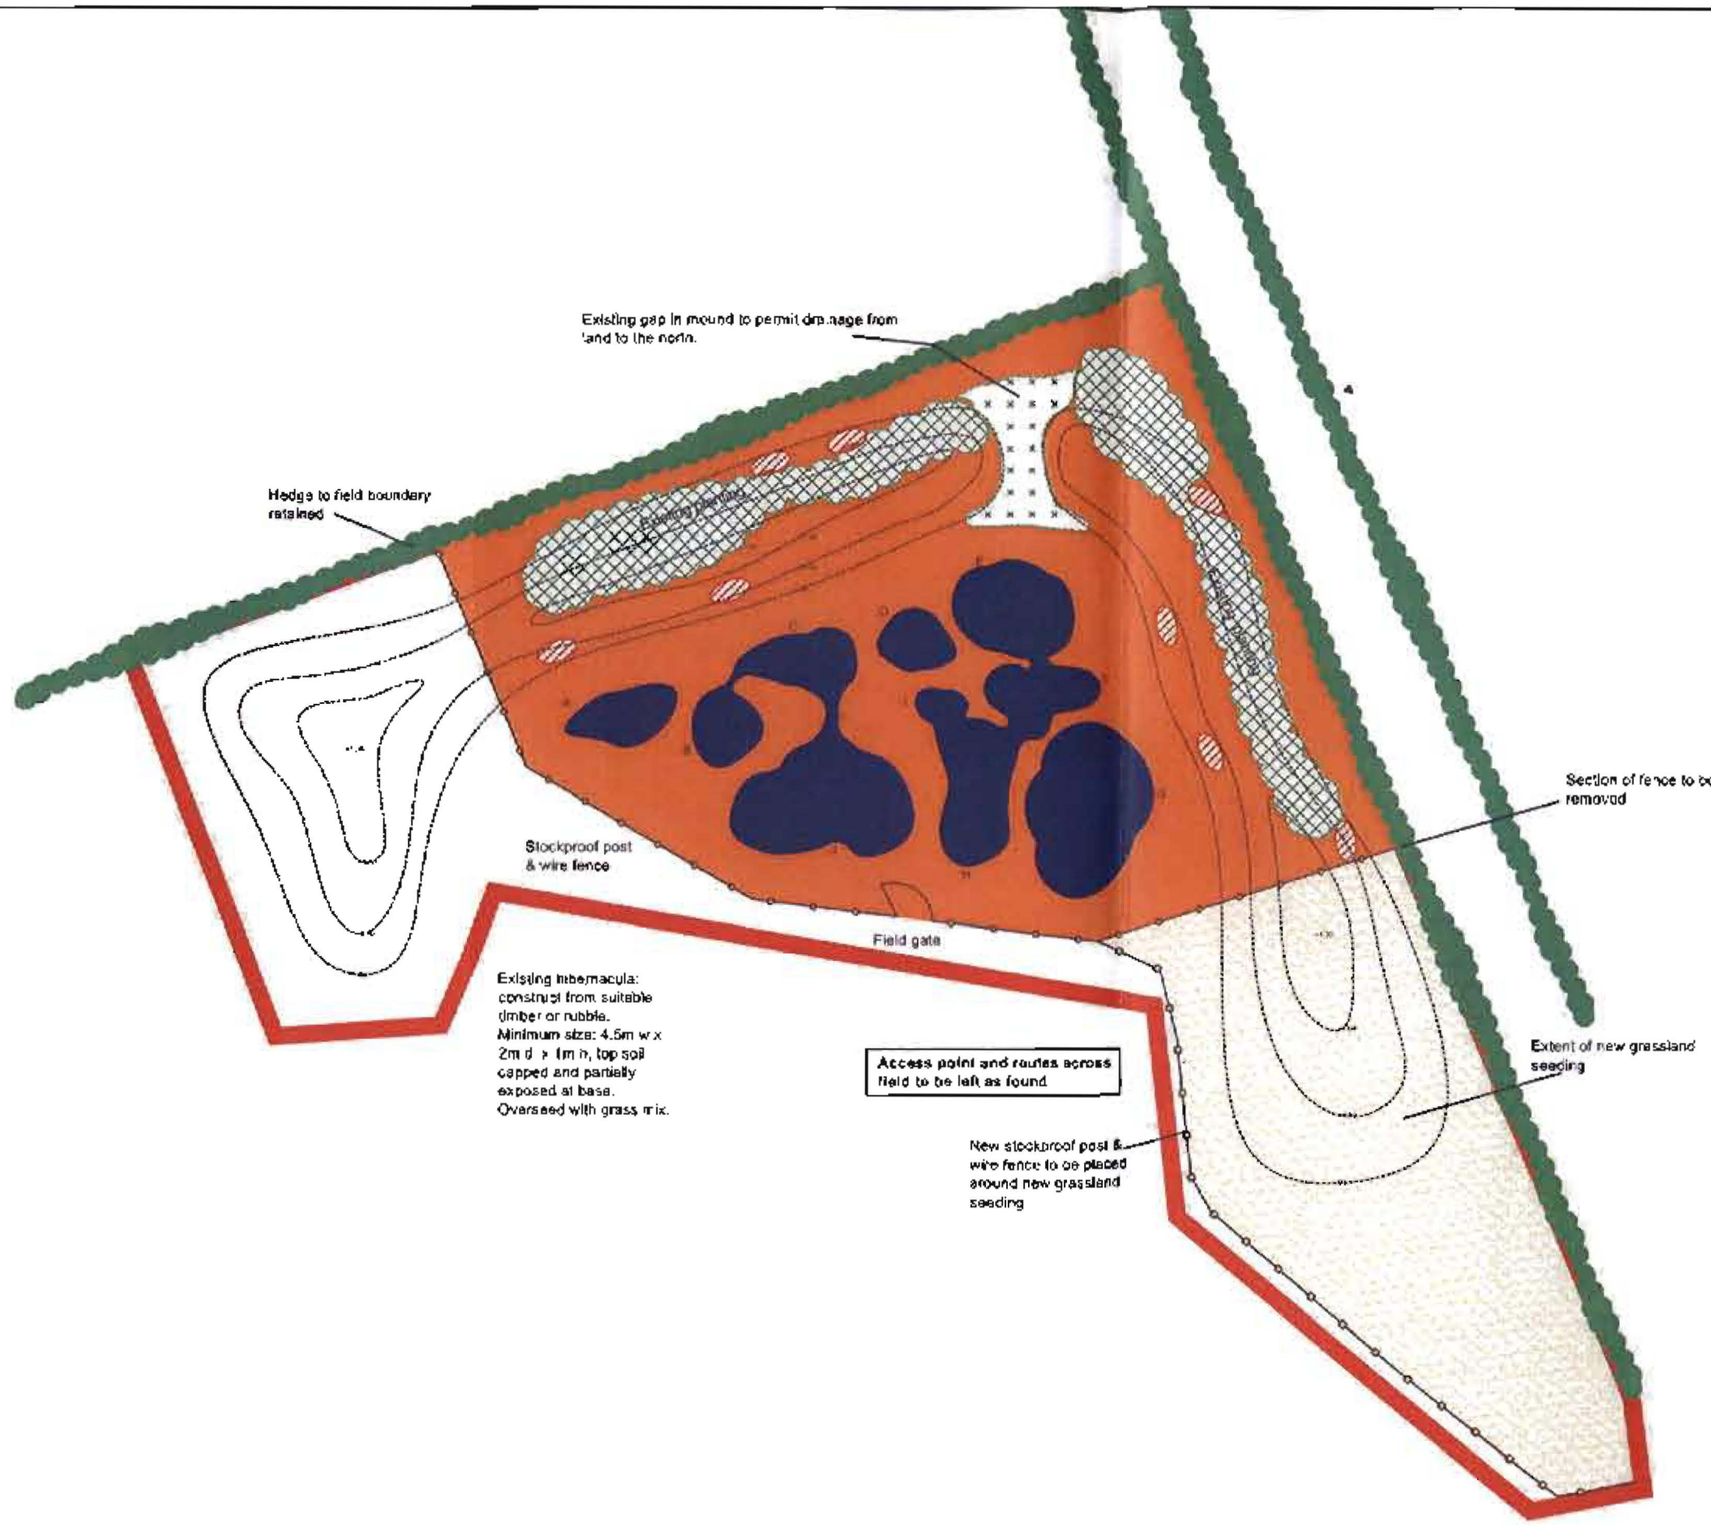

Key

- Planning permission area
- Existing woodland/scrub
- Existing pond
- Existing hedgerow
- Existing hibernacula
- Existing reed planting
- Existing grassland
- Extent of new grassland seeding
- Existing fence
- New fencing

Reproduced from the Ordnance Survey with the permission of the Controller of Her Majesty's Stationery Office, Crown Copyright TEP, The Environment Partnership, Genesis Centre, Birchwood Science Park, Warrington, Cheshire WA3 7BH. Licence No. AL 52685A

Rev	Description	Drawn	Approved	Date

TEP
Genesis Centre
Birchwood Science Park Warrington
WA3 7BH
Tel 01925 844004
Fax 01925 844002
e-mail tep@tepuk.com

Project

Logistics Unit
Amphibian Mitigation Strategy

Title


Wilkins Lane Habitat Enhancement

Drwg No
D1663.007


Scale	Date
Not to scale	25/04/08

Drawn	Checked	Approved
SMC	TR	FBH


Site Layout Plan
Scale 1:500

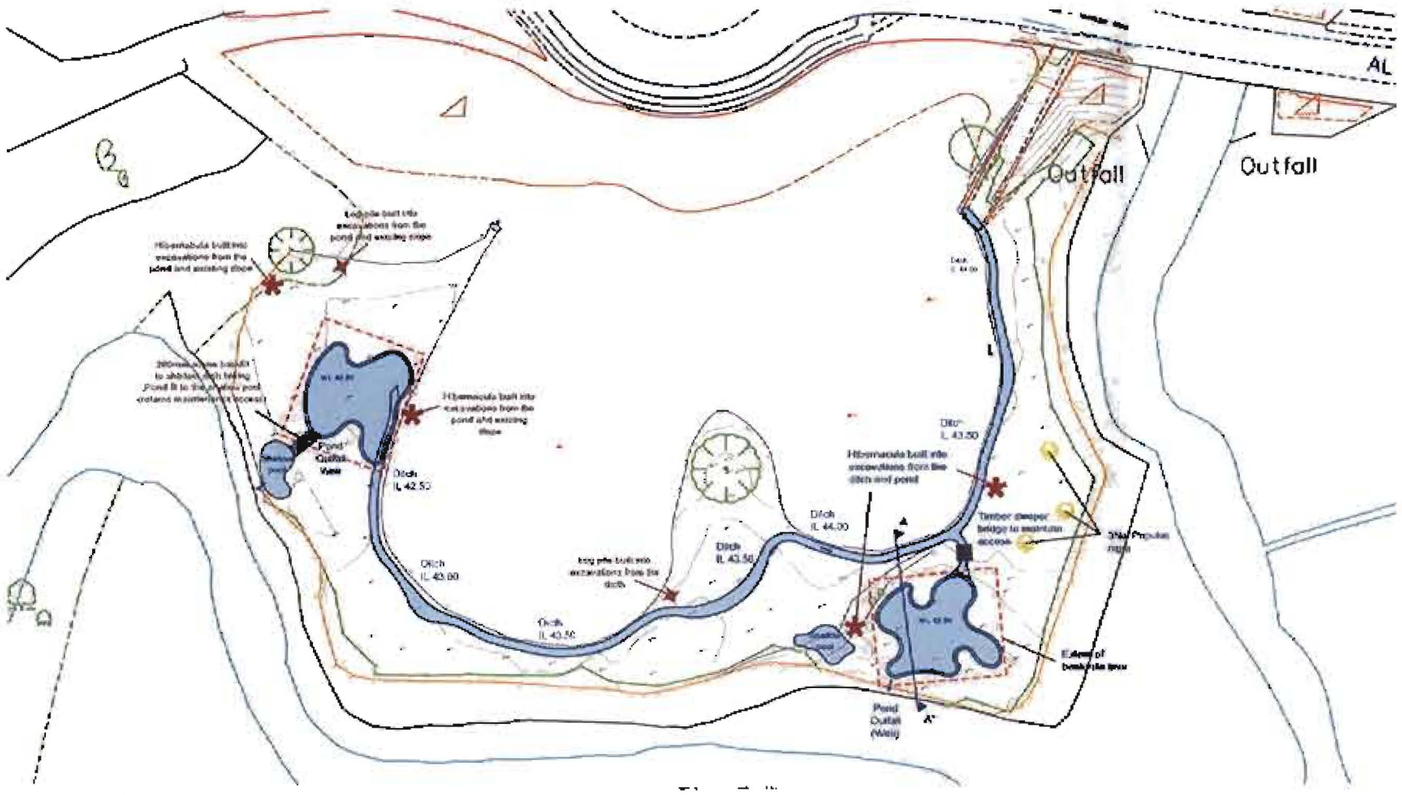


Cross section AA' through pond A and slope
Scale 1:200

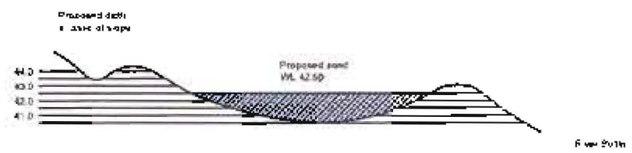

Cross section through pond edge
Scale 1:50

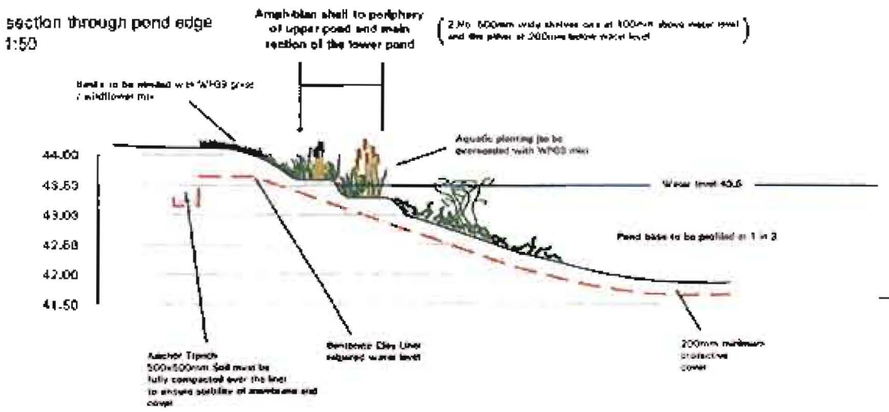

Section through Concrete weir
Scale 1:20

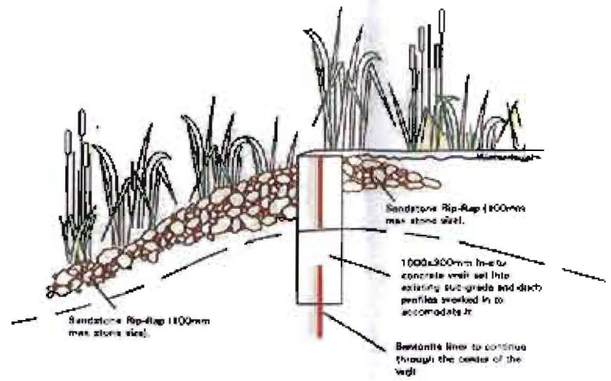

Plant Schedule

3No. Populus nigra (local native source)

Aquatic planting around the edge of the 2 main ponds and a the shallow pools


Shallow pools: 3m margin (172 sq.m) @ 6 per sq.m

286 Typha angustifolia
285 Juncus effusus
285 Iris pseudacorus

Shallow ponds: 1m margin (167 sq.m) @ 6 per sqm

150 Typha angustifolia
150 Juncus effusus
150 Iris pseudacorus
150 Mentha aquatica
150 Myosotis scorpioides
100 Glyceria fluitans
50 Potamogeton crispus

Section through hibernacula
Scale 1:20

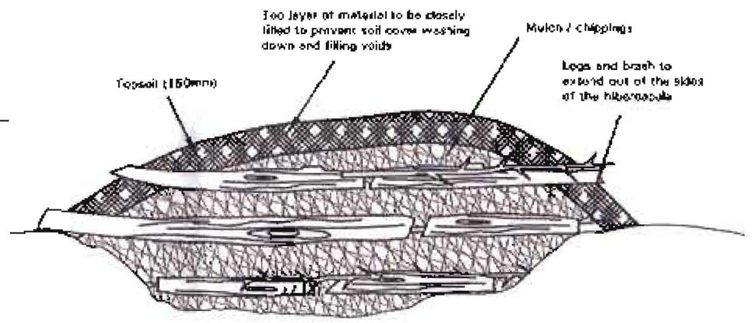

NOTES FOR HIBERNACULA

- The hibernacula is to be no less than 2m length x 1m width x 1m height.
- Turfs are removed prior to excavation for refuge.
- The hibernacula is to be constructed felled timber / brash and chippings.
- Vertical gaps to be no more than 50% filled with soil / vegetative matter so that voids are created for amphibians.
- Logs to be hand placed, roughly coursed with some logs placed at 45° to the ground and locally found soil / dead leaves / mulch to be placed in 200mm layers between courses.
- The mound is to be covered with 150mm topsoil and turfs.

NOTE:
The implementation of the bentonite liner will not take place if ground conditions are conducive to holding water

Reproduced from the Ordnance Survey with the permission of the Controller of Her Majesty's Stationery Office © Crown Copyright 1997. The Environment Partnership, Oakmere Centre, Birchwood Science Park, Warrington, Cheshire, WA3 7BH. Licence No. AL 50083A.

No.	Description	Drawn	Approved	Date
A	Bentonite liner note	GDA	FH	040605

TEP
Oakmere Centre
Birchwood Science Park Warrington
WA3 7BH
Tel 01925 844004
Fax 01925 844007
e-mail tep@tep.uk.com

Project
Manchester Airport Transit Unit

Title
Altrincham Road Detailed Design

Drawing No. D1663.009
Scale Various @ A1
Date 25/02/05
Drawn GDA
Checked TR
Approved FH