
Copyright: Artform Architects
Drawing for indicative purposes only, not construction.
Any dimensions shown are subject to site surveys and measurements are for illustrative purposes only.

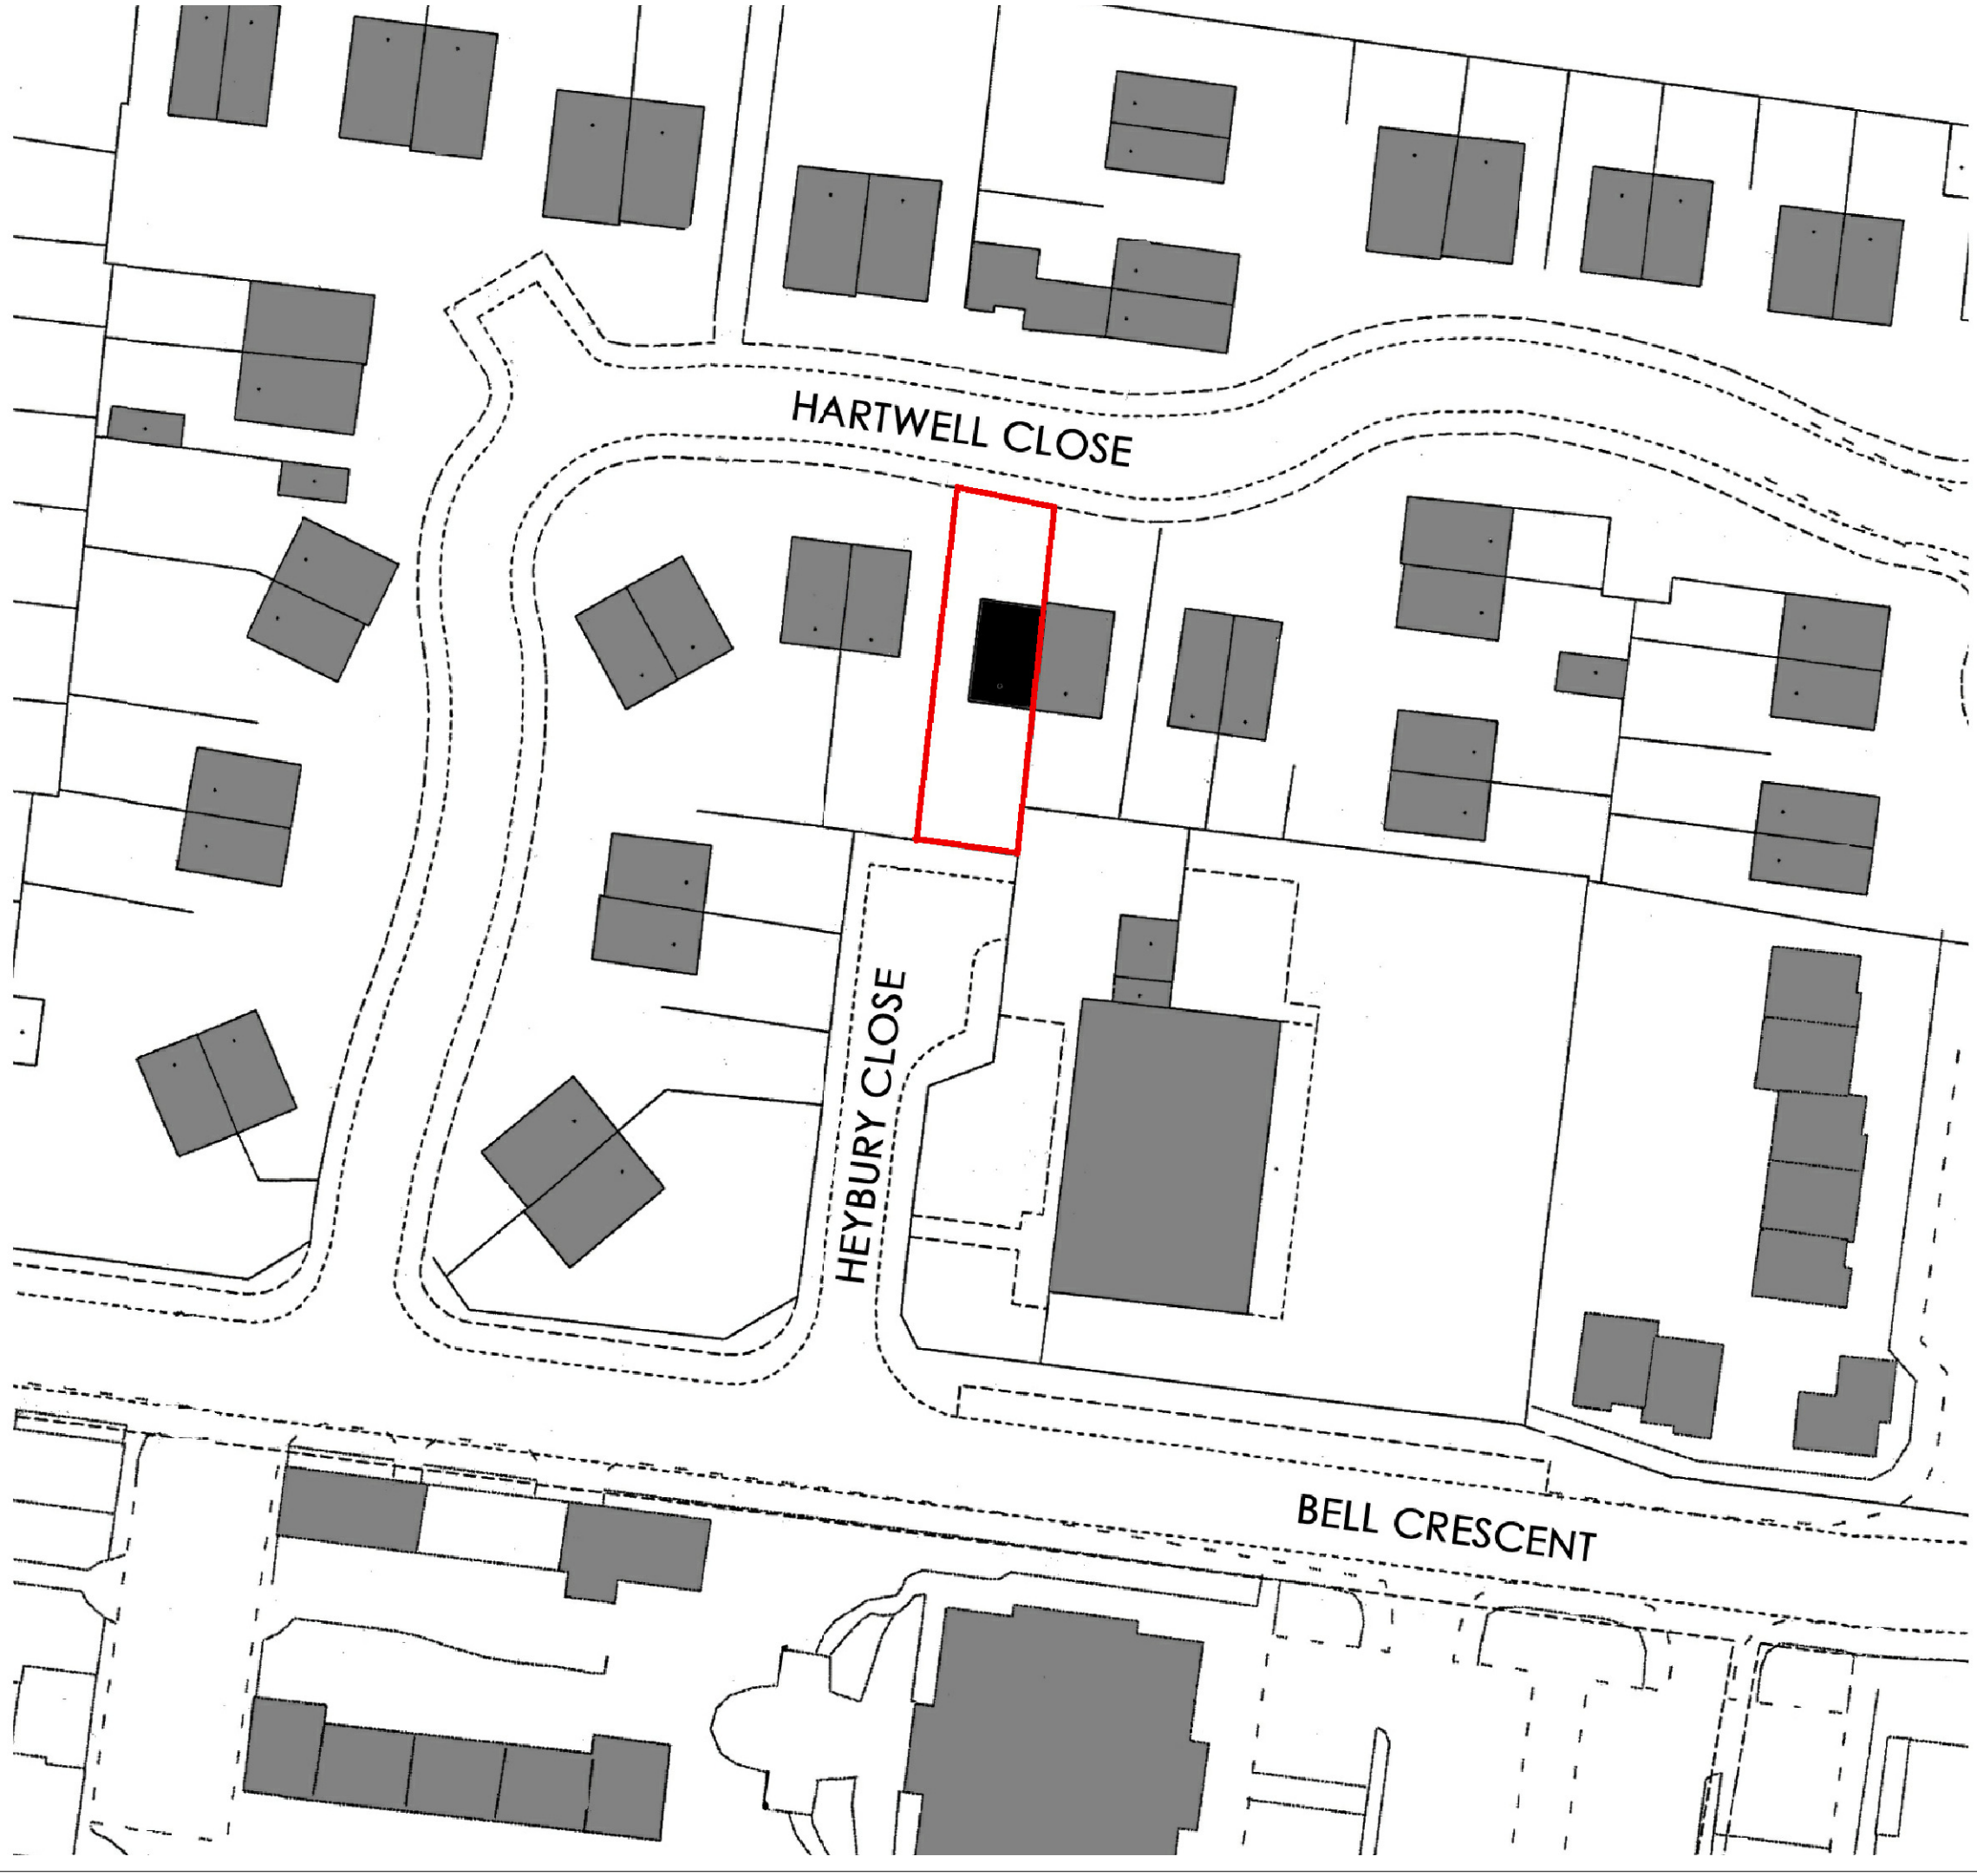

Drawing Status: PLANNING
Drawing Title: Site Plan
Scale: 1:500 @ A3

Project: 18 Hartwell Close
Garage Extension

Date: September 2012 Drawn: JE
Drawing No: HAR/PL/001

[artform] architects
www.artformarchitects.com
info@artformarchitects.com