


Wilmslow road elevation



Dagenham road elevation

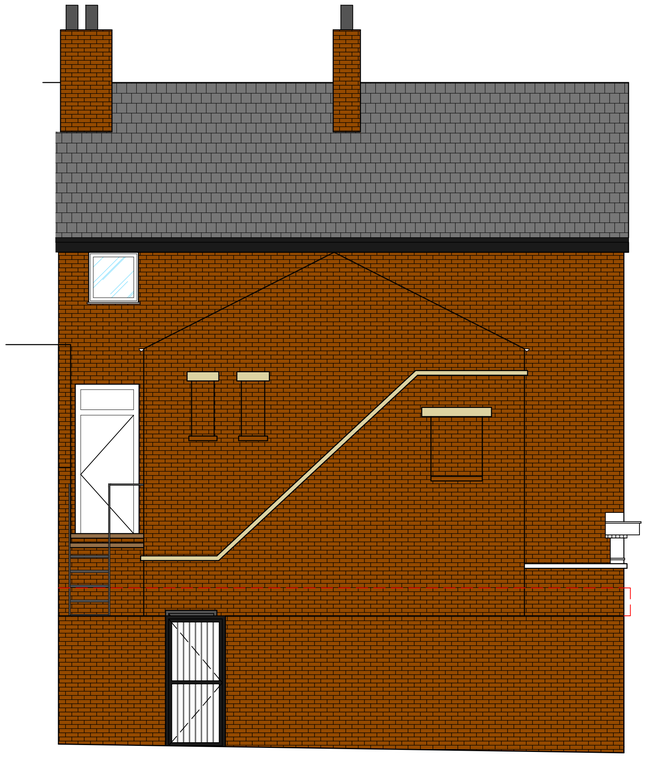

Rear elevation - scale 1:50 @ A1



Location plan 1:1250 @ A1



Block plan - 1:500 @ A1

© copyright 2013

this drawing and the copyrights and patents therein are the designer's property and may not be used or reproduced – only under contract

ALL DIMENSIONS TO BE CHECKED ON SITE.

DO NOT SCALE FROM THIS DRAWING EXCEPT FOR THE PURPOSES OF LOCAL AUTHORITY PLANNING

rev	date	description

Frank Belshaw
Building Surveyors Limited

wheatley springs barn, wheatley lane road,
barrowford, nelson, lancashire. BB9 6QS.
tel no. (01282) 699668. fax no. (01282) 602447.
e-mail – frank@fbelshaw.co.uk

Paddy Power

unit address

RUSHOLME
79 WILMSLOW ROAD,
MANCHESTER,
M14 5NA.

drawing title

PLANNING DRAWING 2
EXISTING ELEVATIONS

drawn by	checked	date
SR	----	1/03/2013

scale

AS INDICATED @ A1

drawing no.	revision
2013/11/P2	---