


Revised Drg.
086651

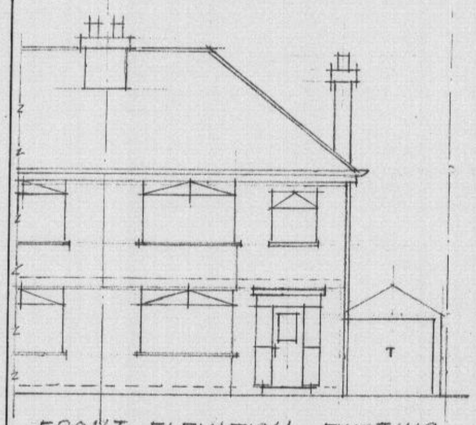


FRONT ELEVATION - EXISTING.
UNALTERED.

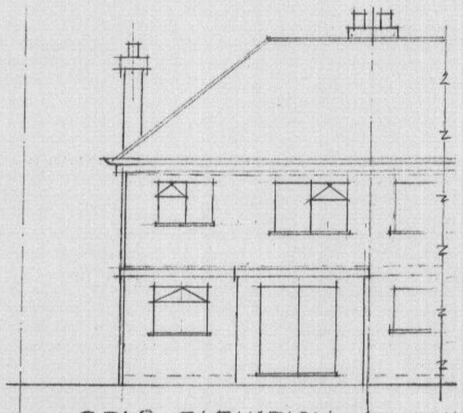


REAR ELEVATION - EXISTING.

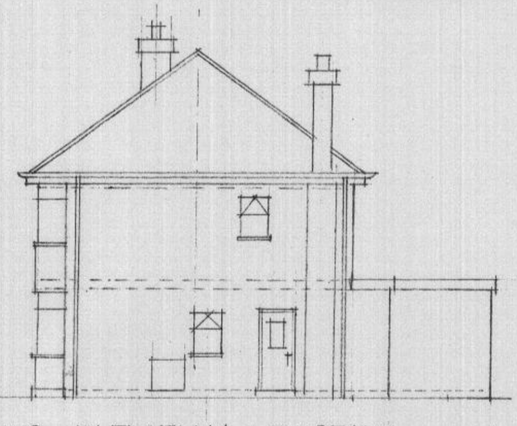


END ELEVATION - EXISTING.

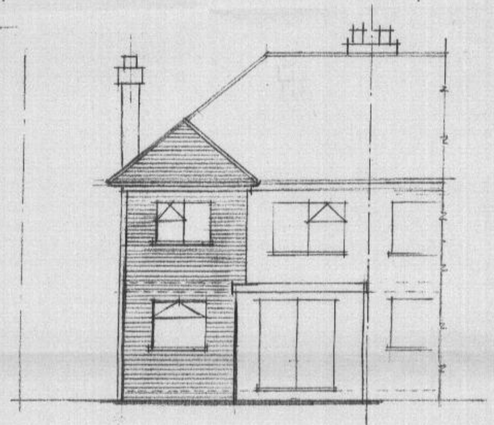

REAR ELEVATION - PROPOSED.

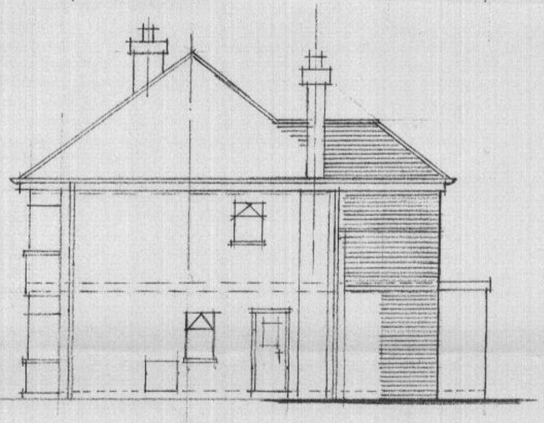


END ELEVATION - PROPOSED.

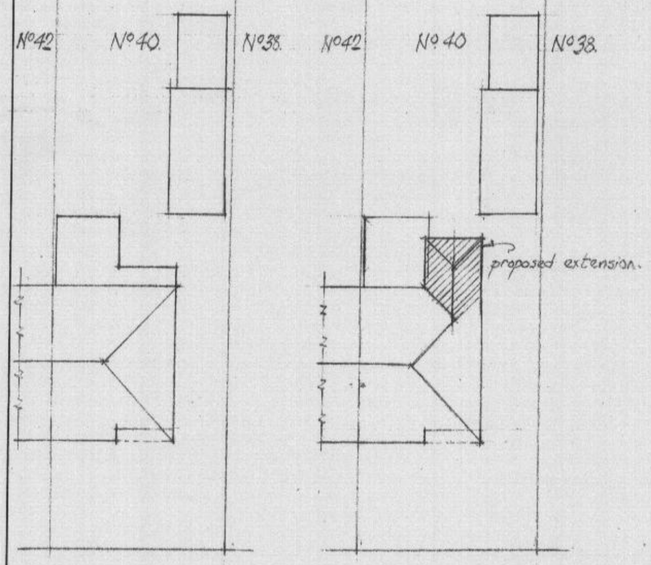

SITE LAYOUT PLAN.
EXISTING.

SITE LAYOUT PLAN.
PROPOSED.

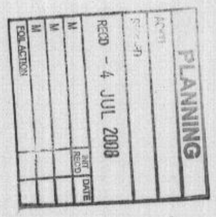

notes
1. Site check all dimensions and details.
2. Read this drawing in conjunction with drawing C.550/1 and block plan.

revisions
1. Proposed rear bedroom extension omitted. June 2008.

site check all dimensions and details

G AND G A LEADBEATER
PARTNERSHIP
CONSULTING CIVIL ENGINEERS
HALE AND KNUTSFORD

drawn G.L. traced ✓
approved ✓ date. May 2008.

PROPOSED GROUND AND FIRST FLOOR REAR EXTNS,
40, Victoria Road, Whalley Range, M/c.
for Mr & Mrs. L. I. Davidson.

scale 1:100. 1:200.

drawing number C.550. sheet 2.