


Plots 58 Plots 88 Plots 59 Plots 60 Plots 61 Plots 62 Plots 63

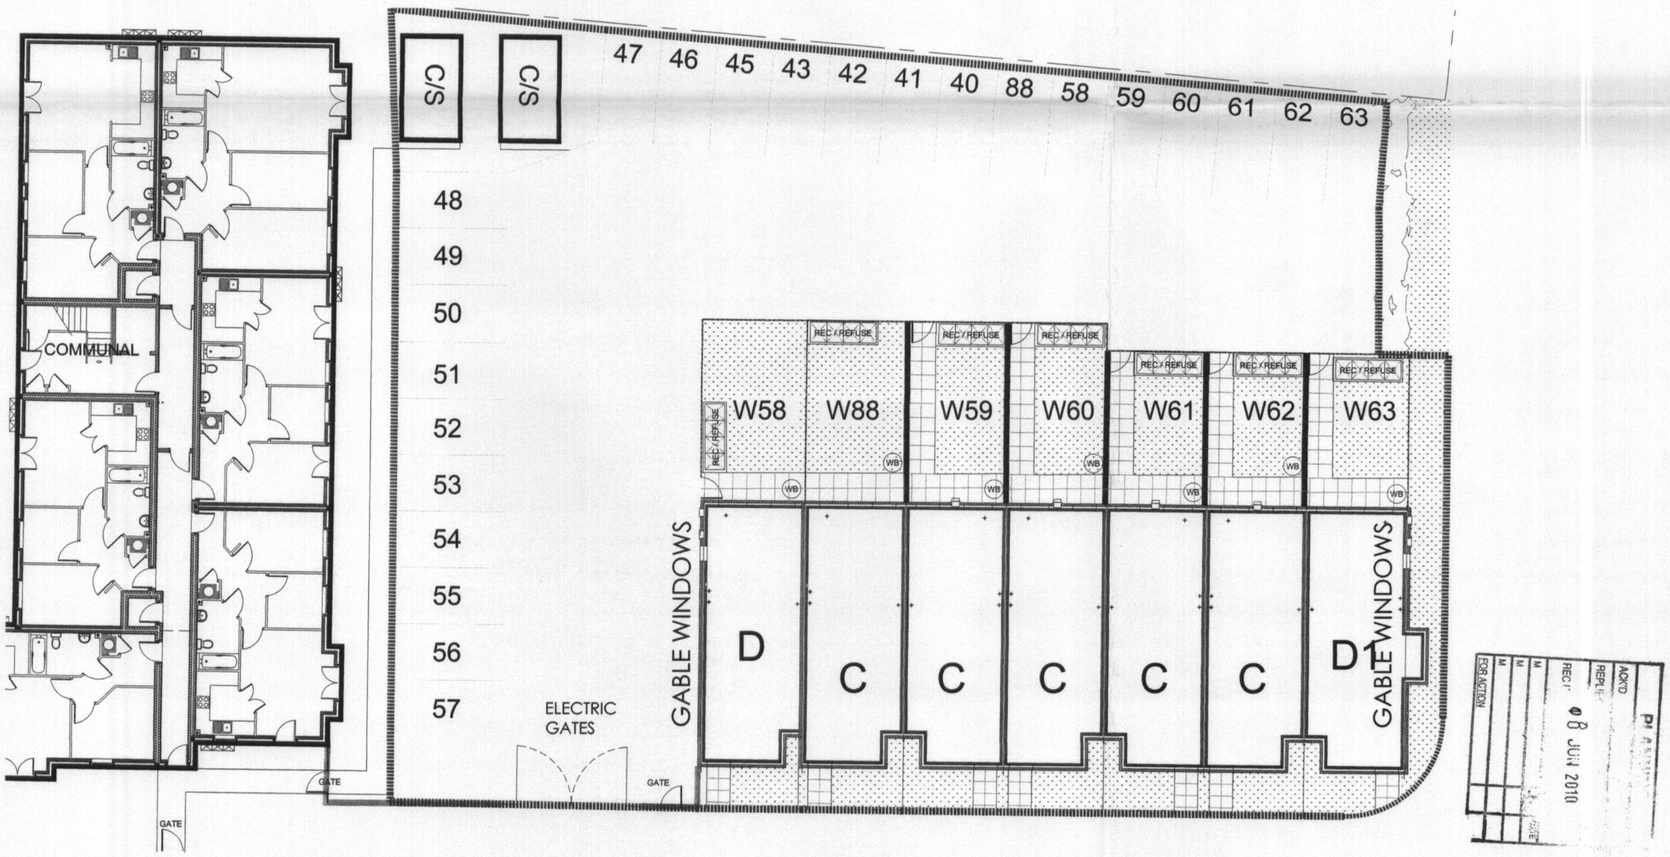

FOR ACTION
08 JUN 2010

REV	DATE	DRAWN	DESCRIPTION	ARCH CHECK	ENG CHECK
A	08.06.10	DV	PLOTS 58/63 AMENDED. PLOT 88 ADDITIONAL	DV	

PROJECT
WITHINGTON HOSPITAL

TITLE
PROPOSED STREET SCENES
FOR PLOT 58 - 63 + PLOT 88

Taylor Wimpey Manchester
Taylor Wimpey
1 Lumsdale Road
Stretford
Manchester
M32 0UT
T 0161 864 8900
F 0161 864 8969
www.taylorwimpey.co.uk

Taylor Wimpey

DRN BY	SCALE	LAND CODE	DRAWING NUMBER	REV
DV	N.T.S.		02/09	A
DATE 08.06.10				