Do not scale.
All dimensions must be checked on site.
All work undertaken and materials supplied by contractors and subcontractors must comply with the requirements of all the latest Building Regulations, Codes of Practice and British Standards.



EXISTING EAST ELEVATION

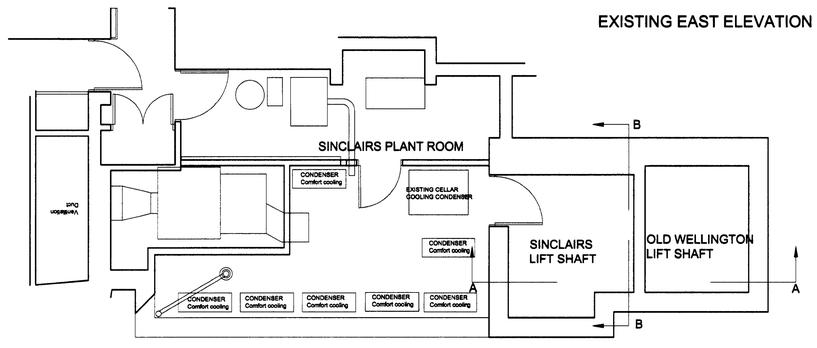

EXISTING PLANT ROOM LEVEL

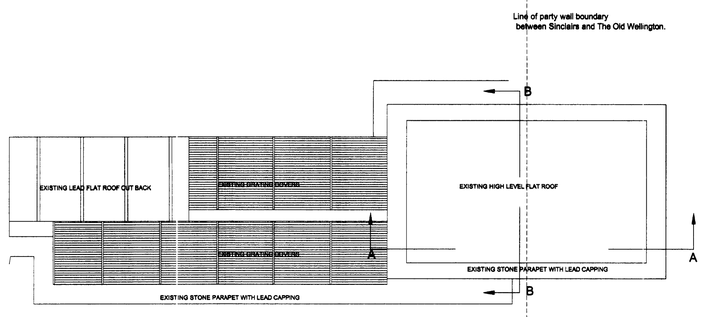

EXISTING ROOF PLAN

EXISTING NORTH ELEVATION

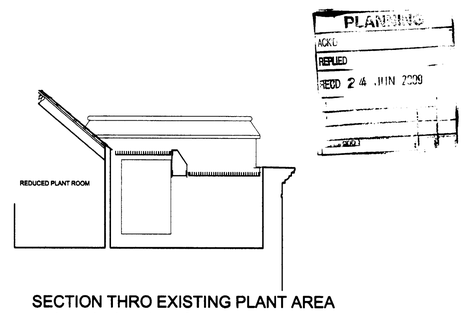

SECTION THRO EXISTING PLANT AREA
and south elevation of new plant

[redacted]
DAVID LEWIS ASSOCIATES

Chartered Architects • Interior Designers
Conservation and Historic Buildings Specialists

Delf View House, Church Street,
Eyam, Derbyshire S32 5QH

Tel - 01433 630030
Fax- 01433 631972

E-mail: lewis@davidlewisassociates.co.uk www.architects.ac

Title Sinclairs Oyster Bar Manchester for Samuel Smith Old Brewery ALTERATIONS TO THE PLANT ROOM EXISTING	Drawn DG
	Scale 1:50 and 1-20
	Date June 2009
	Drawing No 1742-16