DO NOT SCALE THIS DRAWING ALL DIMENSIONS MUST BE CHECKED ON SITE
INFORM THE ARCHITECT OF ANY DISCREPANCIES PRIOR TO CONSTRUCTION

KEY PLAN

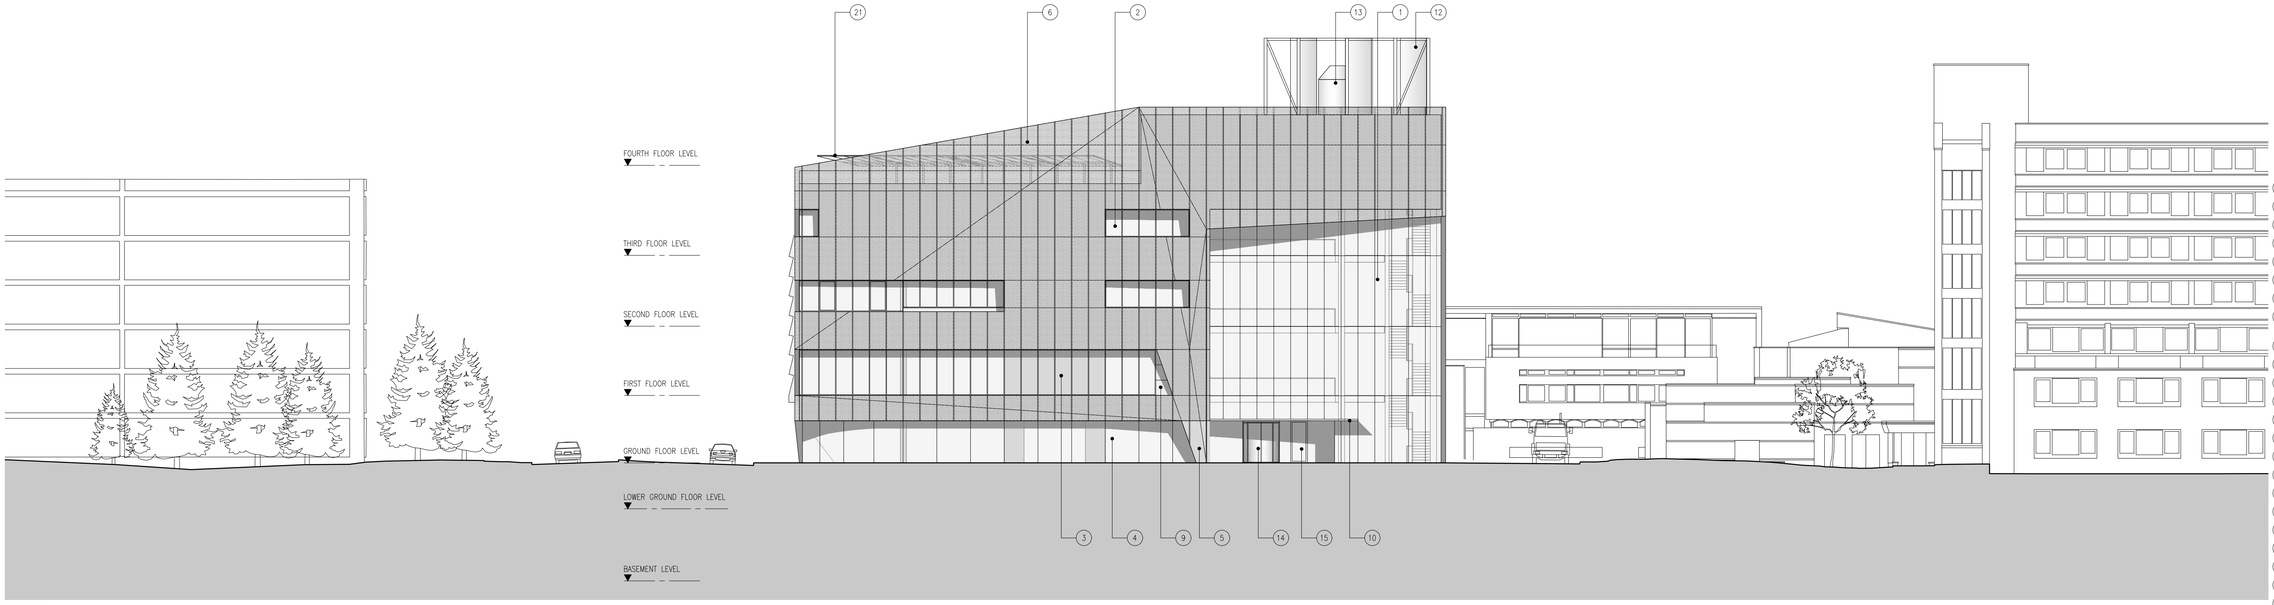

1 PROPOSED BOOTH STREET EAST ELEVATION
JW-109 1:200@A1

NOTES

1. CLEAR STRUCTURALLY GLAZED CURTAIN WALLING
2. POWDER COATED ALUMINIUM FRAMED CLEAR GLAZED WINDOWS
3. POWDER COATED ALUMINIUM FRAMED OPAQUE GLAZED WINDOWS
4. FRAMELESS CLEAR GLAZING
5. UNPERFORATED METAL CLADDING AT LOW LEVEL
6. PERFORATED METAL OUTER CLADDING
7. PERFORATED METAL SOLAR SHADING FINS
8. POWDER COATED ALUMINIUM LOUVRES BEHIND PERFORATED METAL OUTER CLADDING
9. POWDER COATED METAL INNER CLADDING PANELS
10. GLASS ENTRANCE CANOPY
11. METAL ENTRANCE CANOPY
12. EXHAUST FLUES
13. ROOF PLANT
14. GLAZED REVOLVING DOOR
15. GLAZED SLIDING DOOR
16. METAL CLAD DOOR
17. POWDER COATED ALUMINIUM LOUVRED DOORS
18. POWDER COATED OVERHEAD SECTIONAL DOORS
19. GLAZED SWING DOORS
20. ANGLED CLEAR GLAZING TO BREAKOUT SPACE
21. PHOTOVOLTAIC PANELS
22. TRANSLUCENT STRUCTURALLY GLAZED CURTAIN WALLING
23. OPAQUE STRUCTURALLY GLAZED CURTAIN WALLING

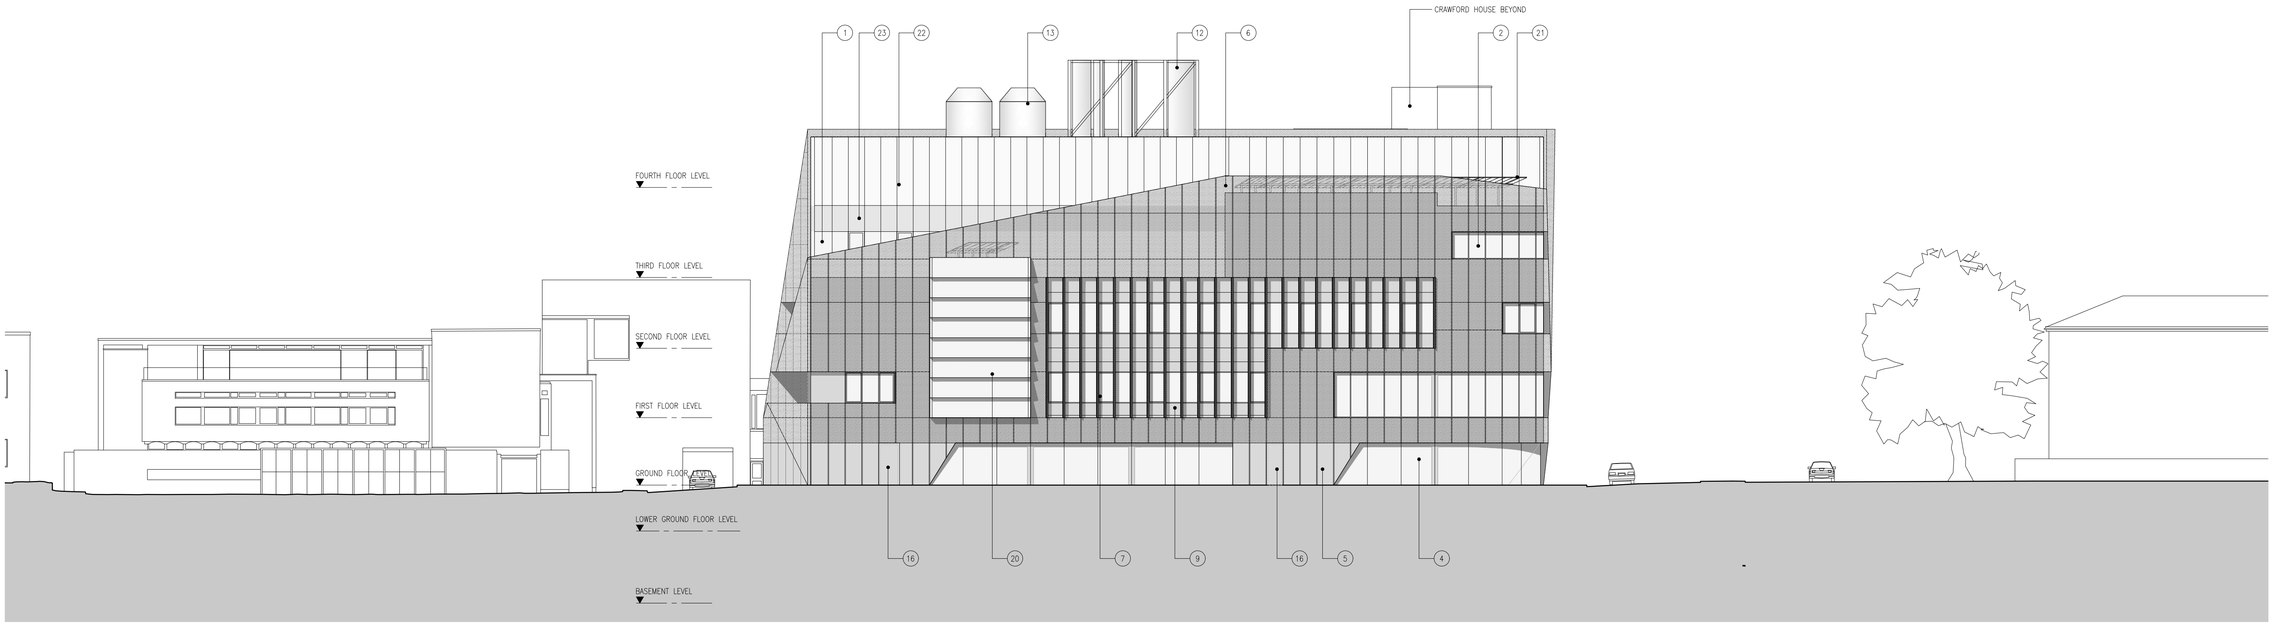

2 PROPOSED EAST ELEVATION
JW-109 1:200@A1

REV	DATE	DESCRIPTION	DRN	CHK
P02	23.11.12	PLANNING APPLICATION	KMK	JMD
P01	20.11.12	DRAFT PLANNING APPLICATION	KMK	JMD

jestico + whiles
1 Cobourg Street London NW1 2HP
t +44 (0) 20 7380 0352 f +44 (0) 87 0622 0732 w jesticowhiles.com
architecture + interior design london + prague

CLIENT
THE UNIVERSITY OF MANCHESTER
PROJECT
NATIONAL GRAPHENE INSTITUTE

DRAWING TITLE
PROPOSED BUILDING ELEVATIONS – BOOTH STREET EAST & EAST

SCALE 1:200 A1 SHEET

STATUS
PLANNING

DRAWING NO 2469–JW–109
REV P02

© 2012 jestico + whiles, all rights reserved