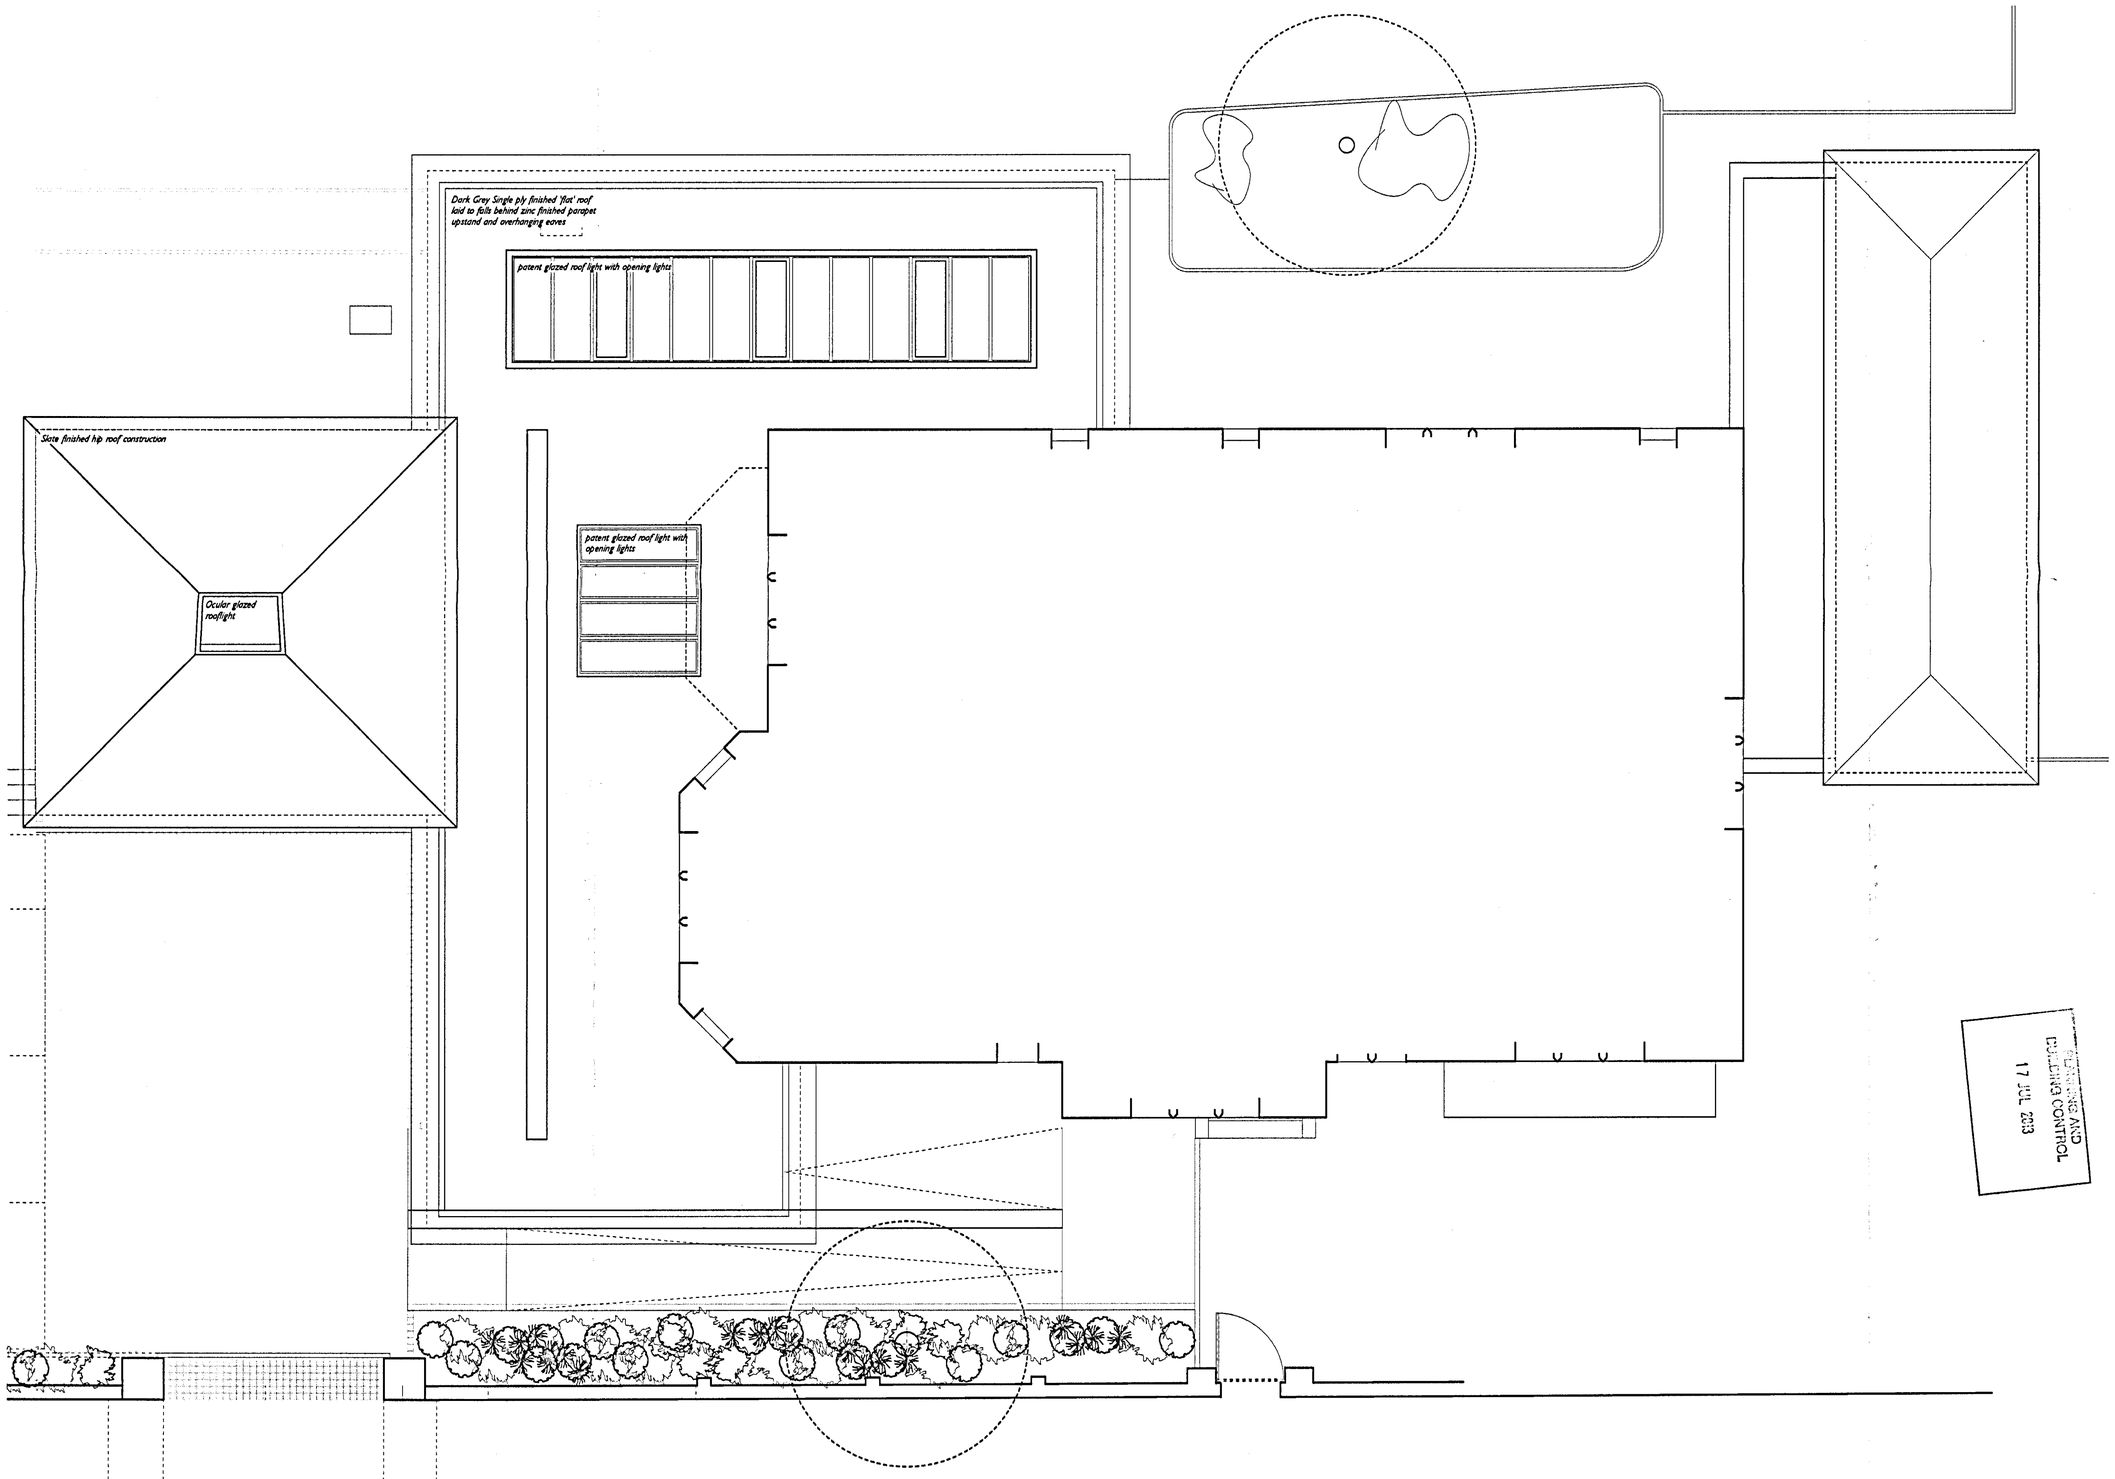

© re-form architects

note:

this drawing is copyright.

do not scale off dimensions.

all dimensions are to be checked on site by contractor.

Contractor to report any dimensional discrepancies, errors or omissions prior to commencing on site.

IF IN DOUBT ASK!

DRAWING SCALE

Rev.	Date	Comment

re|form [architects and urban strategists] ltd.
First Floor, Minshull House, Chorlton Street, Manchester, M1 3FY
p+44(0)161 921 8013
e+mail@re-form.org.uk

PLANNING AND BUILDING CONTROL
17 JUL 2013

Client
The Christian Way Of Life Churches

Project Title
Proposed New Church Hall At
St. John's Rectory , Railton Terrace,
Moston, Manchester, M9 4WE

Drawing Title
First Floor / extension
Roof Plan As Proposed

Status
C

Scale
1:50@A1
1:100@A3

Job No.
E|LM|12-180

Drawing No.
013

Rev.