

This drawing is copyright & the property of EC Harris & must not be copied in whole or in part without their written permission. Copyright is reserved. ©
This drawing must not be scaled. The Contractor is to report all dimensional discrepancies & errors to the Contract Administrator prior to construction commencing. It is essential that this drawing is read in conjunction with all specifications/schedule of works & that all works are included for.

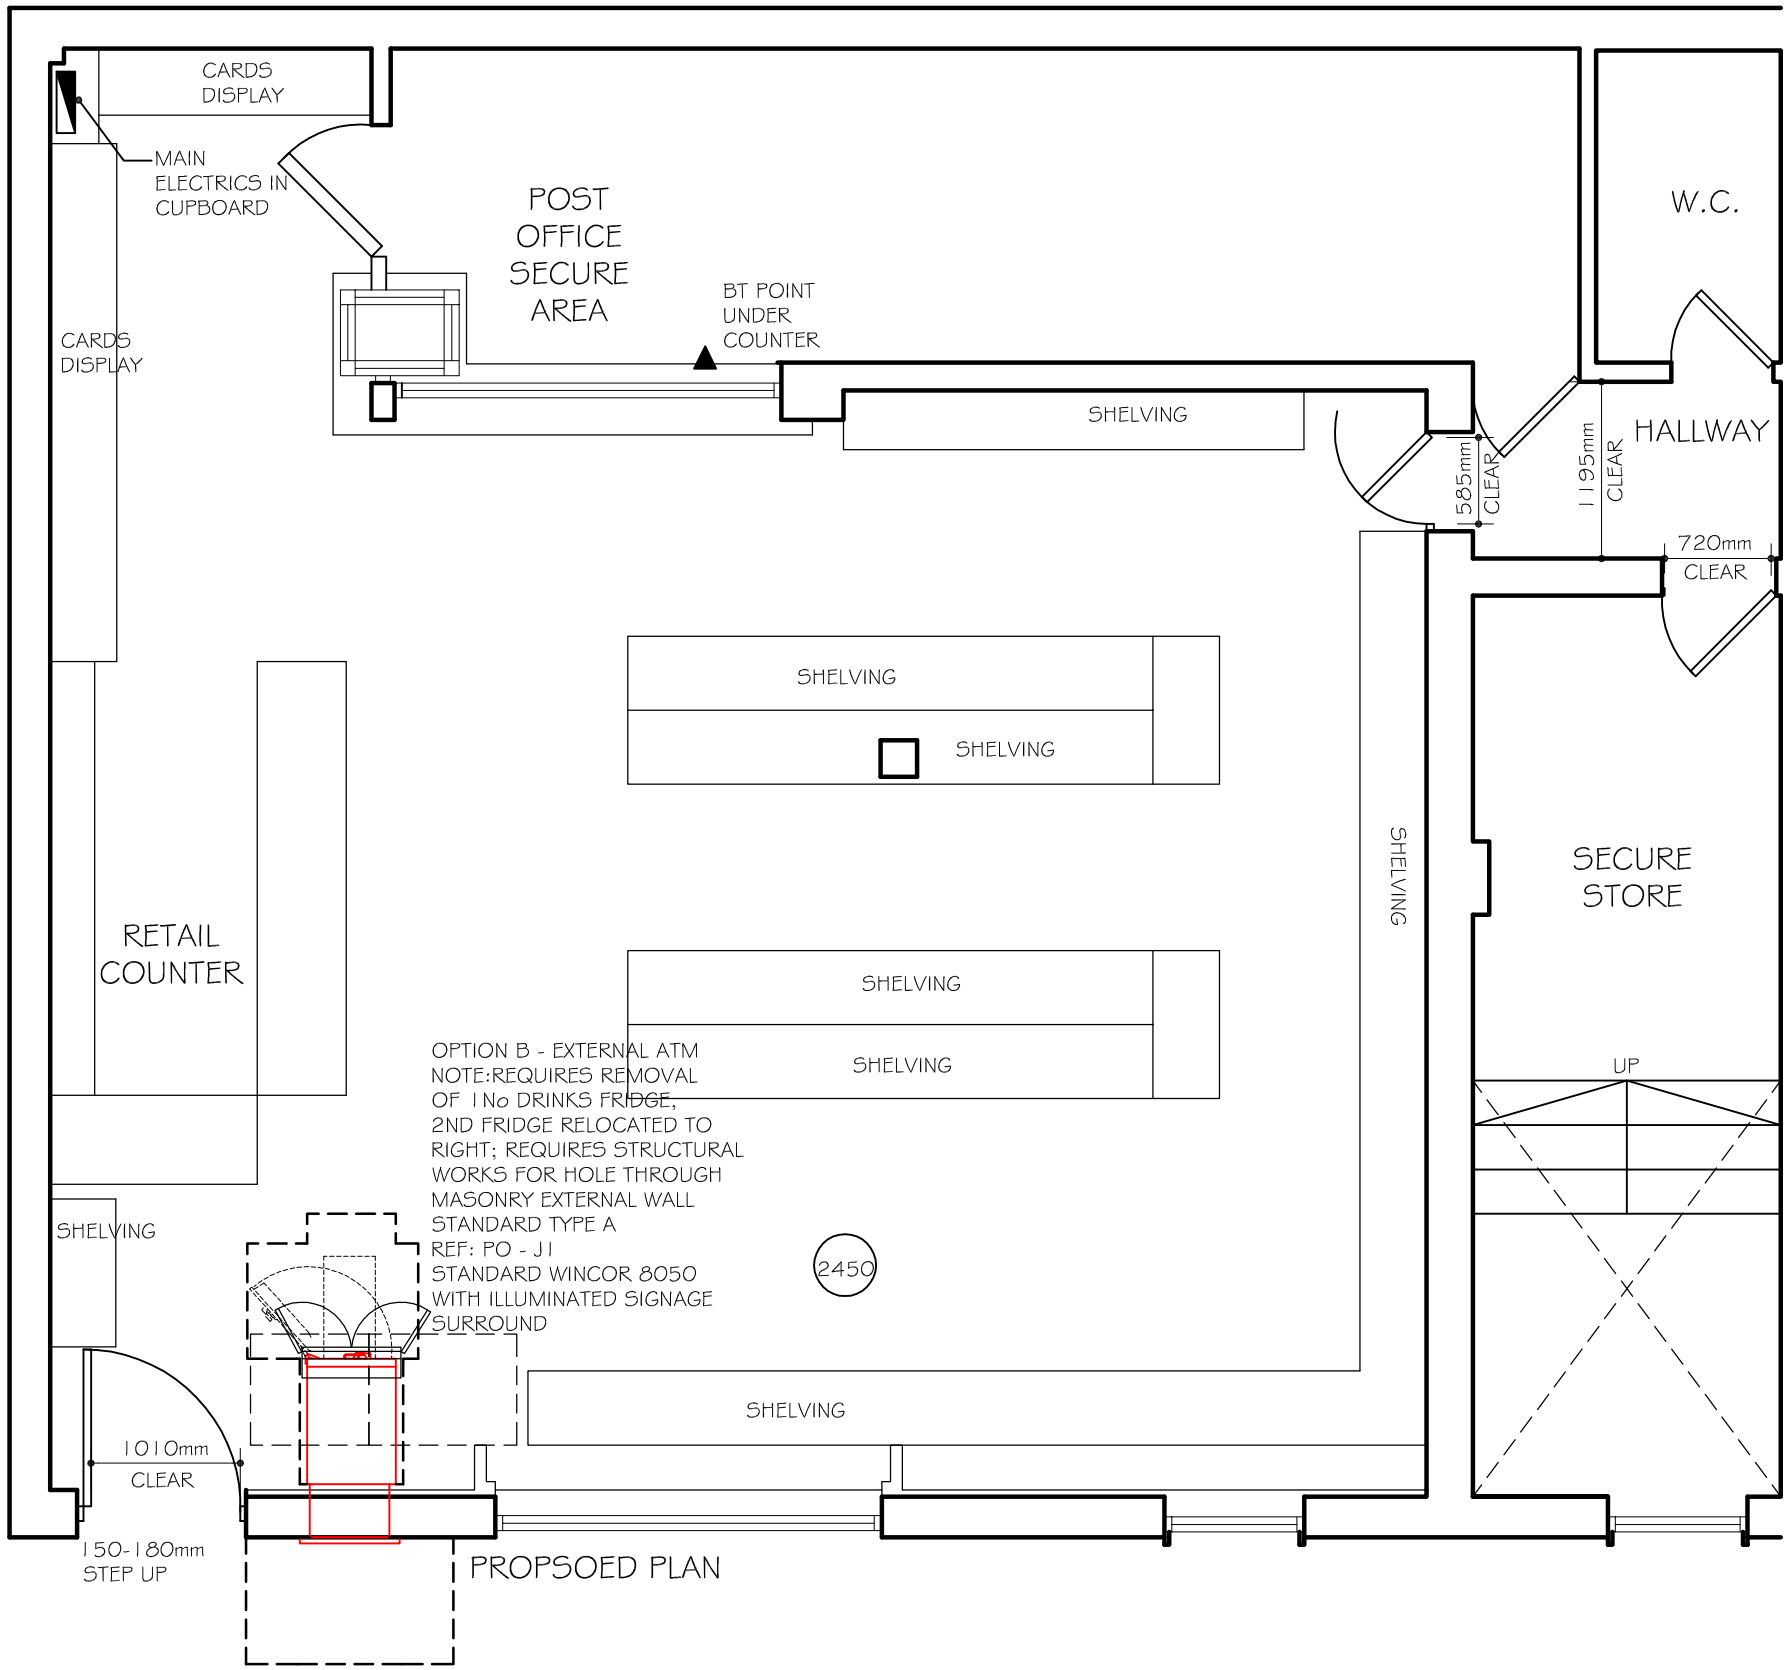

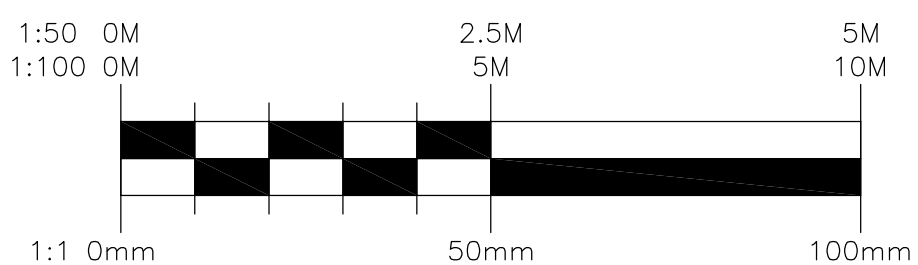

Revisions	Comments	Dates
Client BANK OF IRELAND		Date 27.04.2012
		Drawn JRP
Project title OFFSITE ATM SURVEYS 79 BESWICK STREET, MANCHESTER, M4 7HR		Approved NW
		Scale 1:50@A3
Drawing title ASHTON NEW ROAD POST OFFICE PROPOSED PLAN		Job No. 15961100
		Dwg. No. ANR/02

EC HARRIS
BUILT ASSET CONSULTANCY

EC HARRIS LLP
Midsummer Court,314 Midsummer Boulevard, Milton Keynes MK9 2UB
Tel: 01908 397366 Fax: 01908 397399
information@echarris.com
www.echarris.com