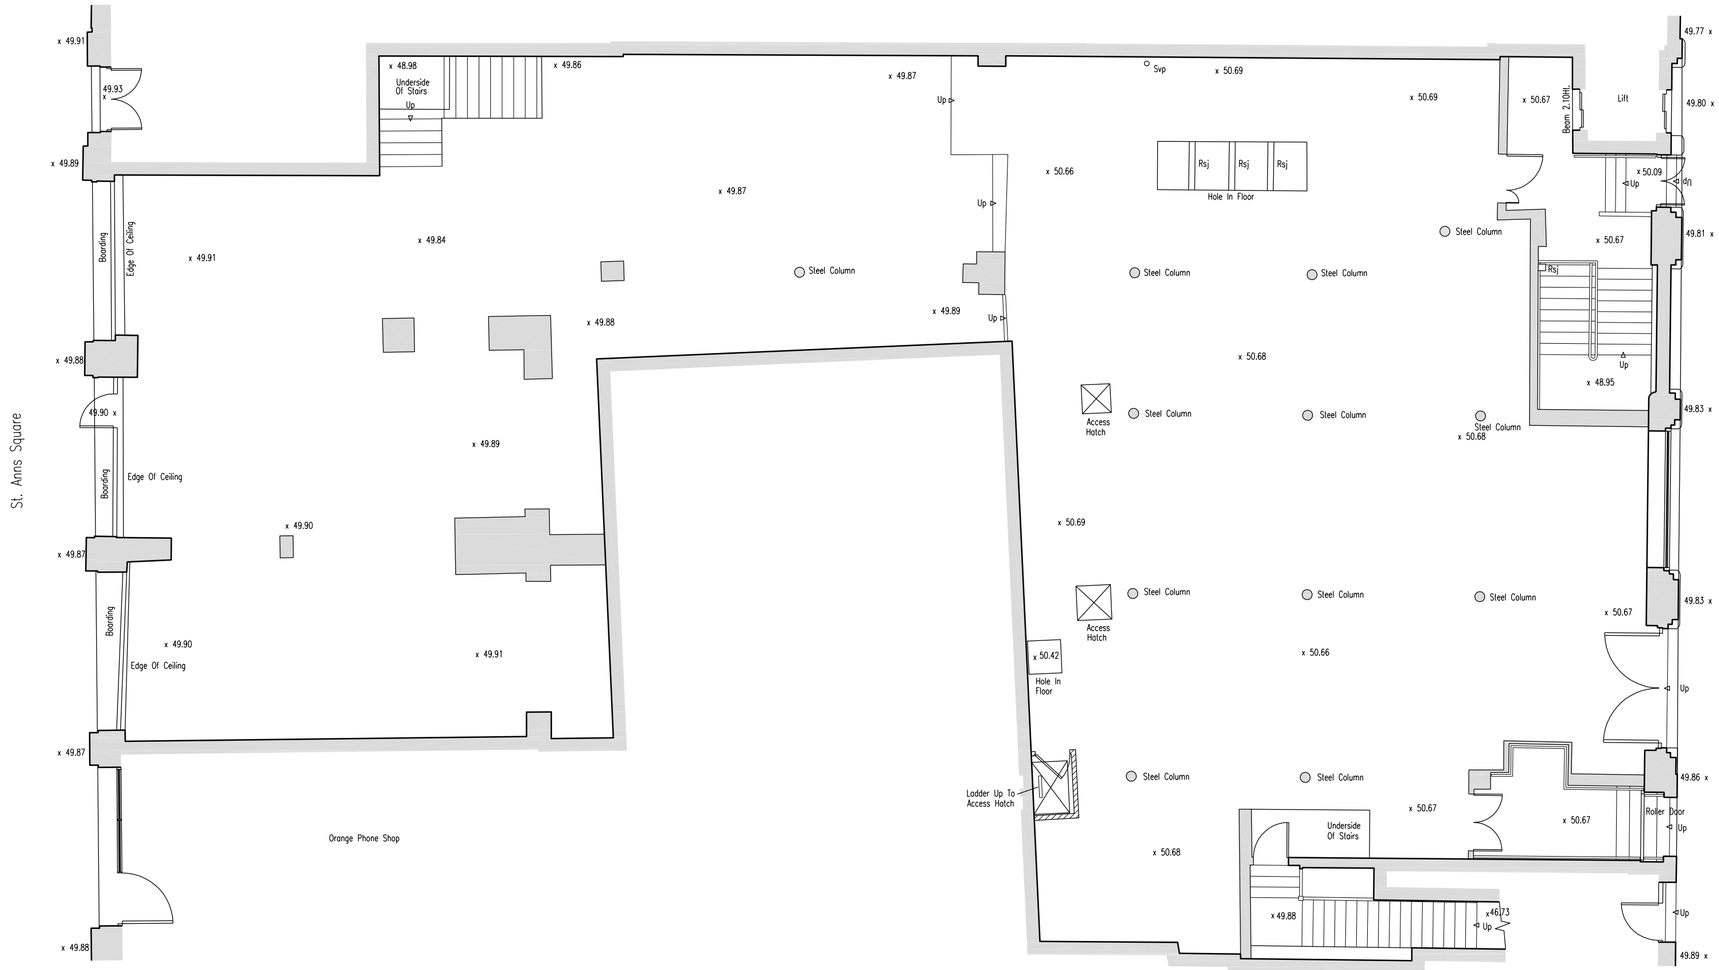


SCALE
0 1m 5m 10m

EXISTING

NOTE
This drawing has been prepared from historical information that cannot be guaranteed accurate
Responsibility is not accepted for errors made by others in scaling from this drawing. All construction information should be taken from figured dimensions only.
All dimensions should be checked on site prior to the manufacture of any components

HATCHING

- New Secure partition wall.
- New Partition wall.
- Existing Partition wall
- Solid walls
- Amtico Stone Effect Flooring
- Amtico Steamed Ash Flooring
- Barrier matting
- 2008 Hard Flooring
- Area not in scope

KEY

BM = Branch Manager
ABM = Assistant Branch Manager
CM = Cash Manager
PB = Personal Banker
PREM = Premier Banking
LB = Local Business
BFP = Barclays Financial Planning
MA = Mortgage Advisor
STU = Student Banking
MU = Multiple Use

DATE :	REV	DRAWN	CHECKED	NOTES.
04.04.2008	A	DHB	PB	LAYOUT AMENDED AS MEASURED SURVEY

Stride Treglown
Architecture Town Planning Interior Design Building Surveying Landscape Architecture Graphic Design
Promenade House, The Promenade, Clifton Down, Bristol BS8 3NE
T 0117 974 3271 F 0117 974 5207 www.stridetreglown.co.uk

Project
MANSFIELD CHAMBERS
MANSFIELD CHAMBERS
ST. ANN'S SQUARE
MANCHESTER
PIM No. TBC

BARCLAYS

Drawing Title
GROUND
EXISTING
ACQUISITION-FLAGSHIP 2008

Branch Sort Code	Branch ID	Supplier Project No
20-65-20	00	M806_93019

Scale	Drawn	Checked	Date
1:100@A2	SK/DHB	PB	18 MAR '08

Drg.No L 02 | Revision A

Barclays FM Project No. TBC