This drawing must not be scaled. Discrepancies are to be reported to the Architect immediately.
All dimensions to be checked from site. All information to be subject to full site surveys.
This drawing or any portion of it may not be reproduced in any way without the consent of the Architect.

REV.	DETAILS	BY	DATE

Denotes location of building application

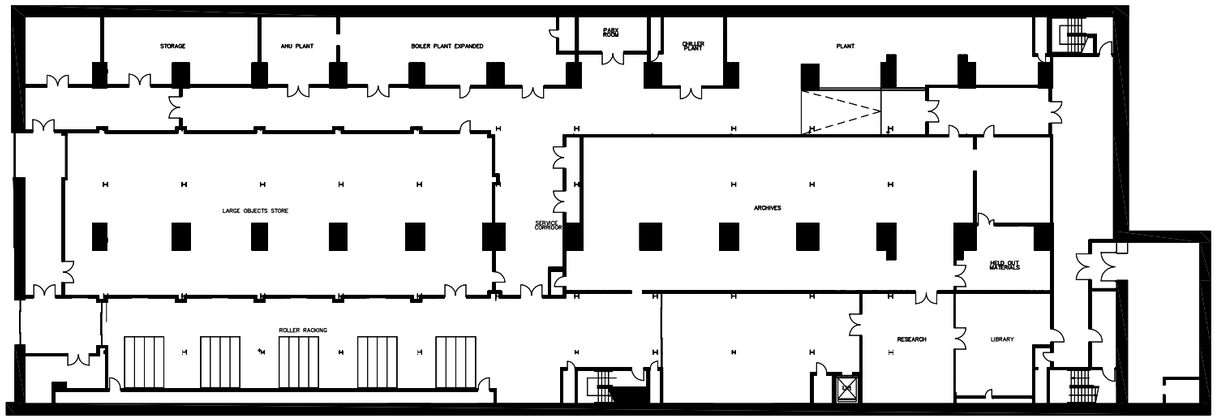

EXISTING BASEMENT FLOOR PLAN OF THE GREAT WESTERN WAREHOUSE @ 1:500

EXISTING BASEMENT FLOOR PLAN OF THE GREAT WESTERN WAREHOUSE IS NOT AFFECTED BY THE BUILDING APPLICATION

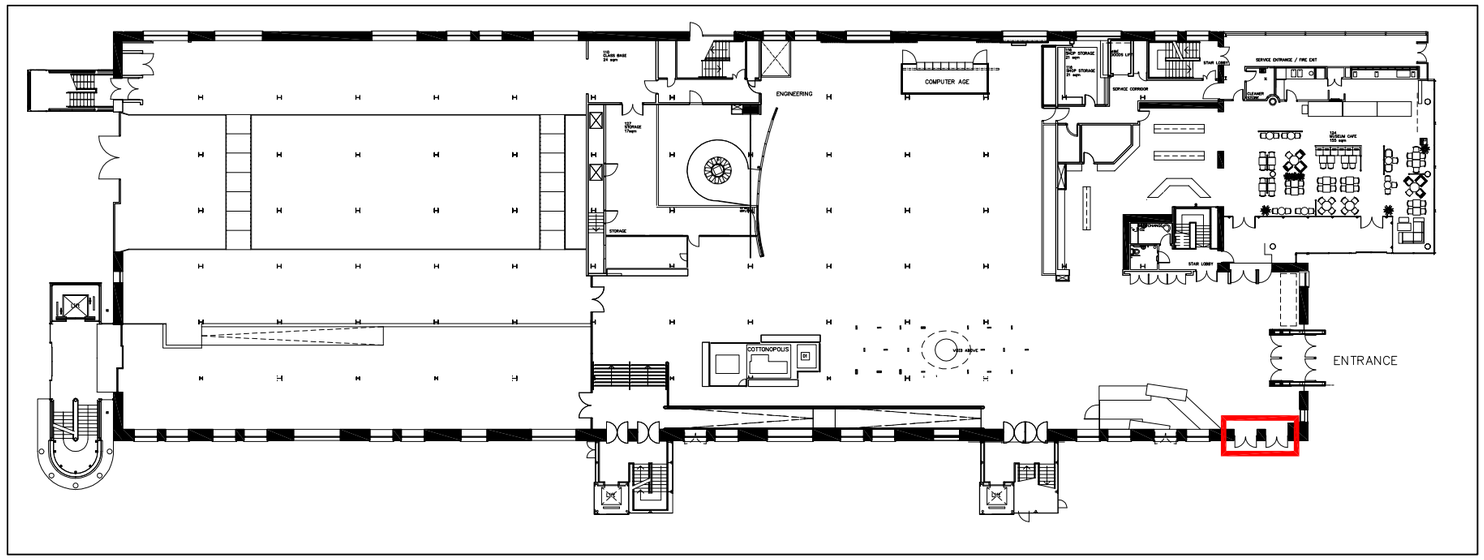

EXISTING GROUND FLOOR PLAN OF THE GREAT WESTERN WAREHOUSE WITH THE LOCATION OF THE BUILDING APPLICATION DENOTED IN RED @ 1:500

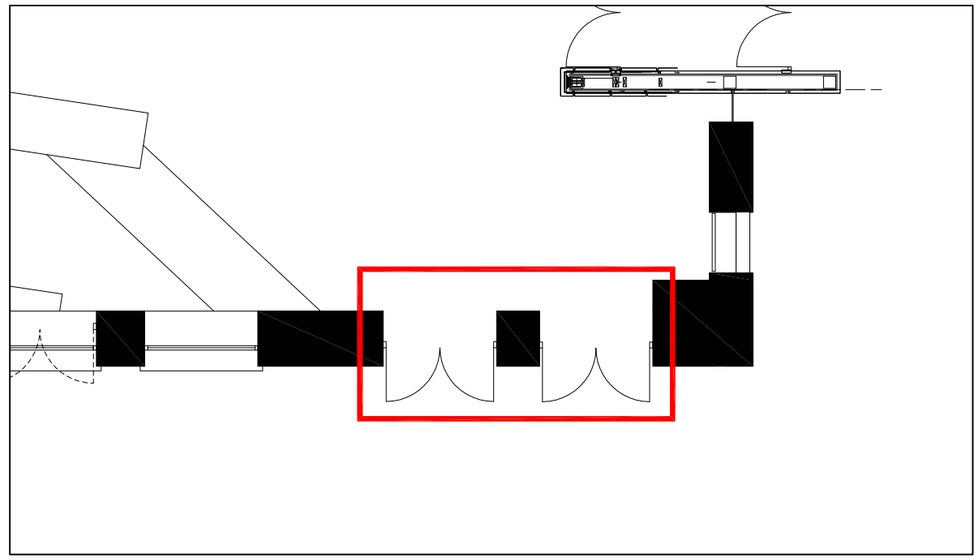

EXISTING GROUND FLOOR PLAN OF THE GREAT WESTERN WAREHOUSE IN THE LOCATION OF THE BUILDING APPLICATION @ 1:100

FOR PLANNING

walker simpson architects
33 Piccadilly Manchester M1 1LQ
Tel 0161 228 7406 Fax 0161 228 7046

PROJECT: MOSI Entrance Gates
TITLE: EXISTING BF&GF PLANS GREAT WESTERN WAREHOUSE
SCALE: 1:500 & 1:100@A3 DATE: 130812
DRAWN: AG NUMBER: WSA.0302.P.04