

front elevation



rear elevation



side elevation

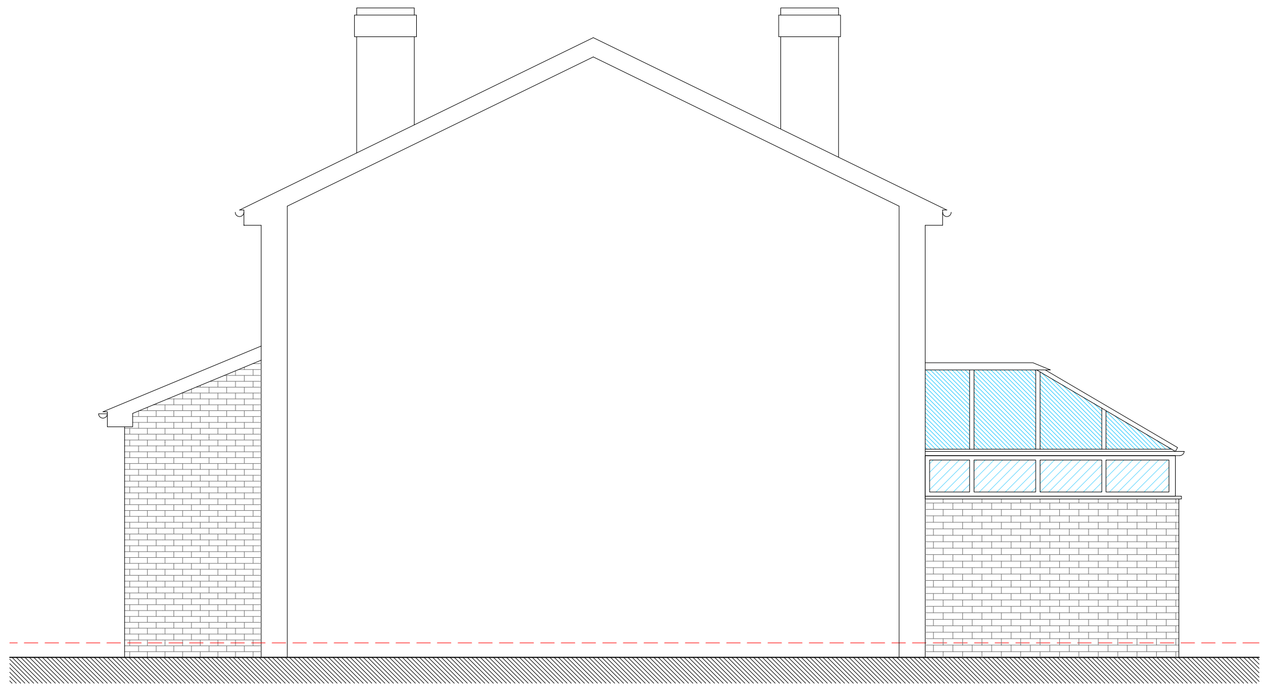

side elevation (no. 14)

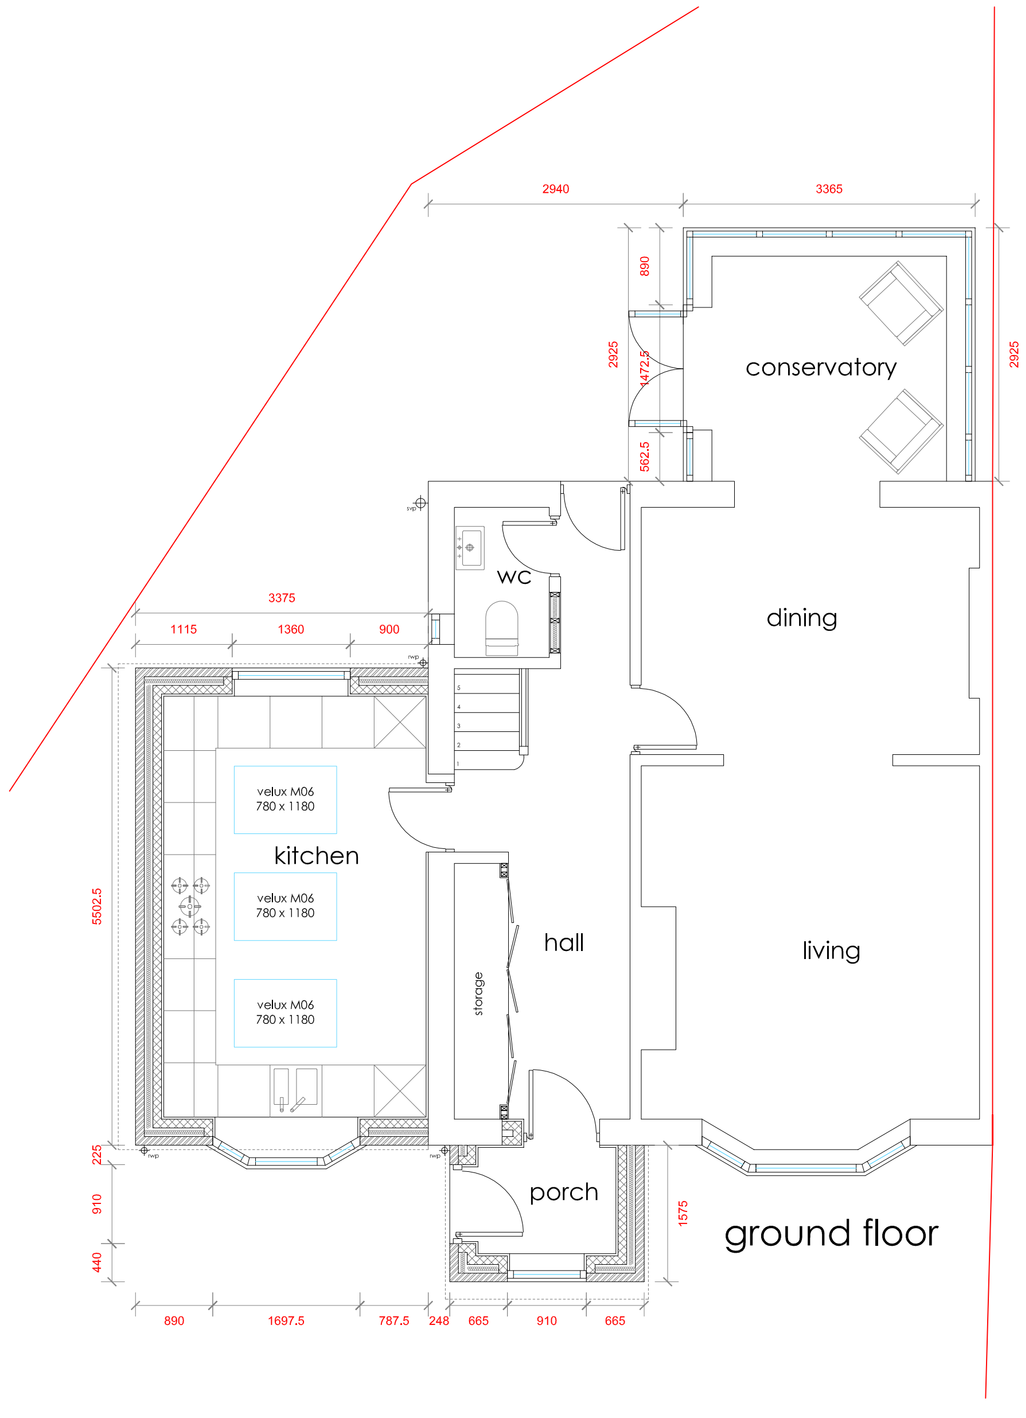

ground floor

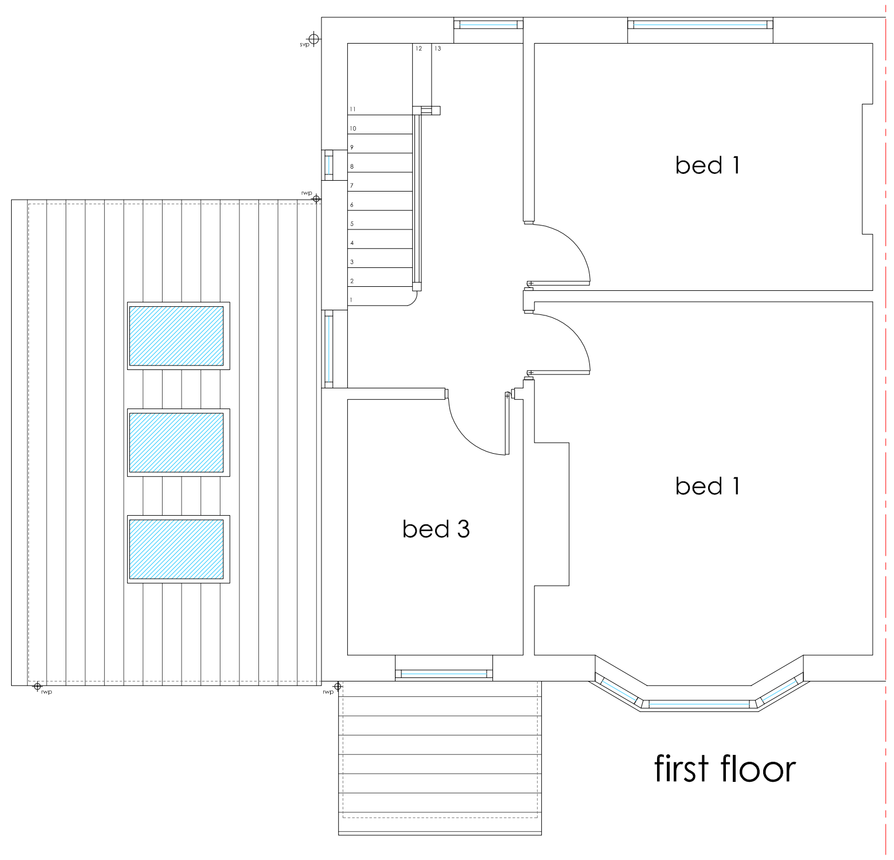

first floor

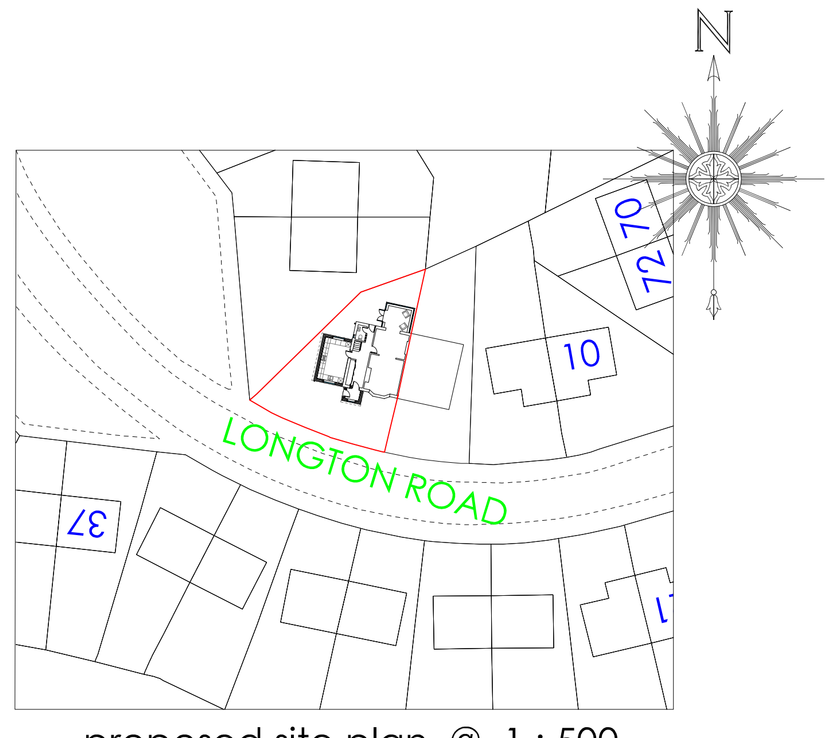

proposed site plan @ 1 : 500

BLUECHIP
ARCHITECTURE
0161 282 1336 / 07999 294 675
DESIGN@BLUECHIP-ARCHITECTURE.CO.UK
WWW.BLUECHIP-ARCHITECTURE.CO.UK
37 Woodcote Road West Timperley Altrincham Cheshire WA14 5PY

CLIENT
mr d jones
16 longton road
blackley
manchester
m9 6ne

PROJECT
single storey front & side extension
& rear conservatory

DRAWING TITLE
proposed floor plans & elevations

planning

PROJECT REF	DWG REF	SCALE	DATE
13015	201 b	1 : 50 @ A1	Mar 13

Do not scale this drawing. All Dimensions must be checked on site. This drawing and all details contained hereon are copyright and must not be reproduced without written permission from BlueChip Architecture Ltd.