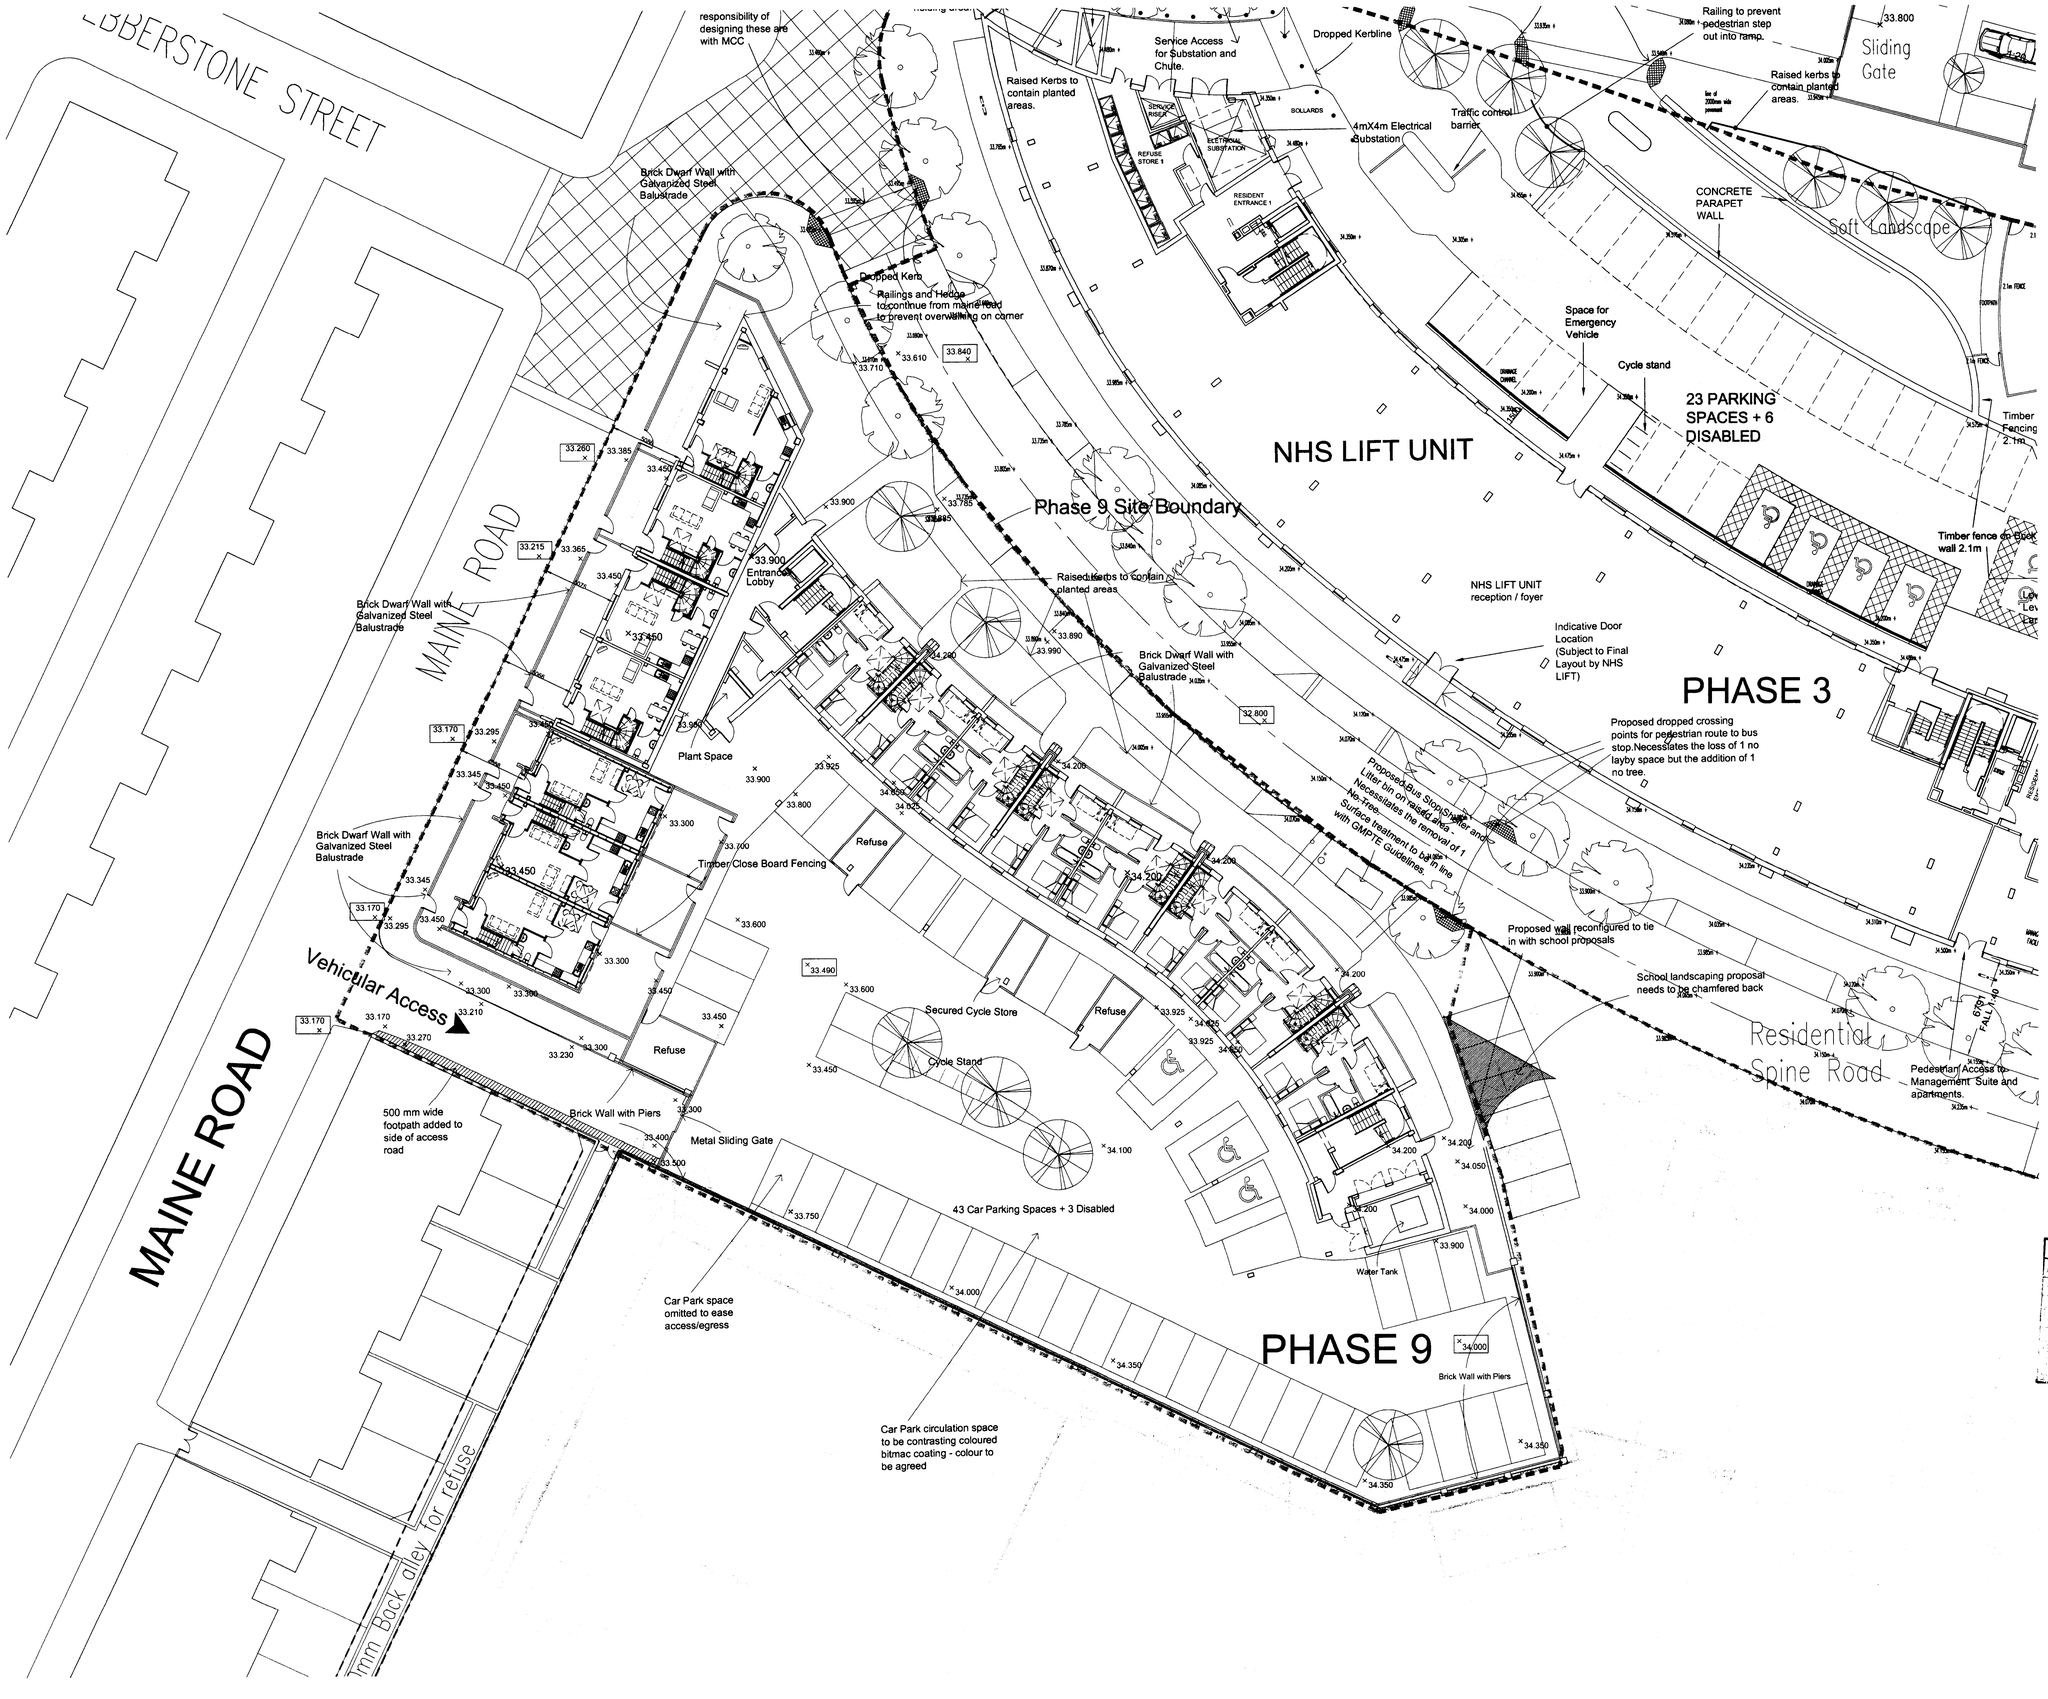

Key:

Existing Levels - 33.170 ×

Proposed Levels - 33.170 ×

D	Submitted for variation of condition application	KF	JB	15.09.08
C	Updated for variation of condition application	KF	JB	11.09.08
		drwn	auth	date

PLANNING
ACKD
15 SEP 2008

LEACH RHODES WALKER
ARCHITECTS

MAINE ROAD PHASE 9

SITE PLAN

Drn By: KF Auth By: JB Date: 15.09.08
Drg No: 6755/L(00)22 1:200@A1 Rev: D

LEACH RHODES WALKER
Riverside Manchester M3 5AA
t: +44 (0) 161 833 0211 f: +44 (0) 161 832 7757
e: info@lrw.co.uk www.lrw.co.uk