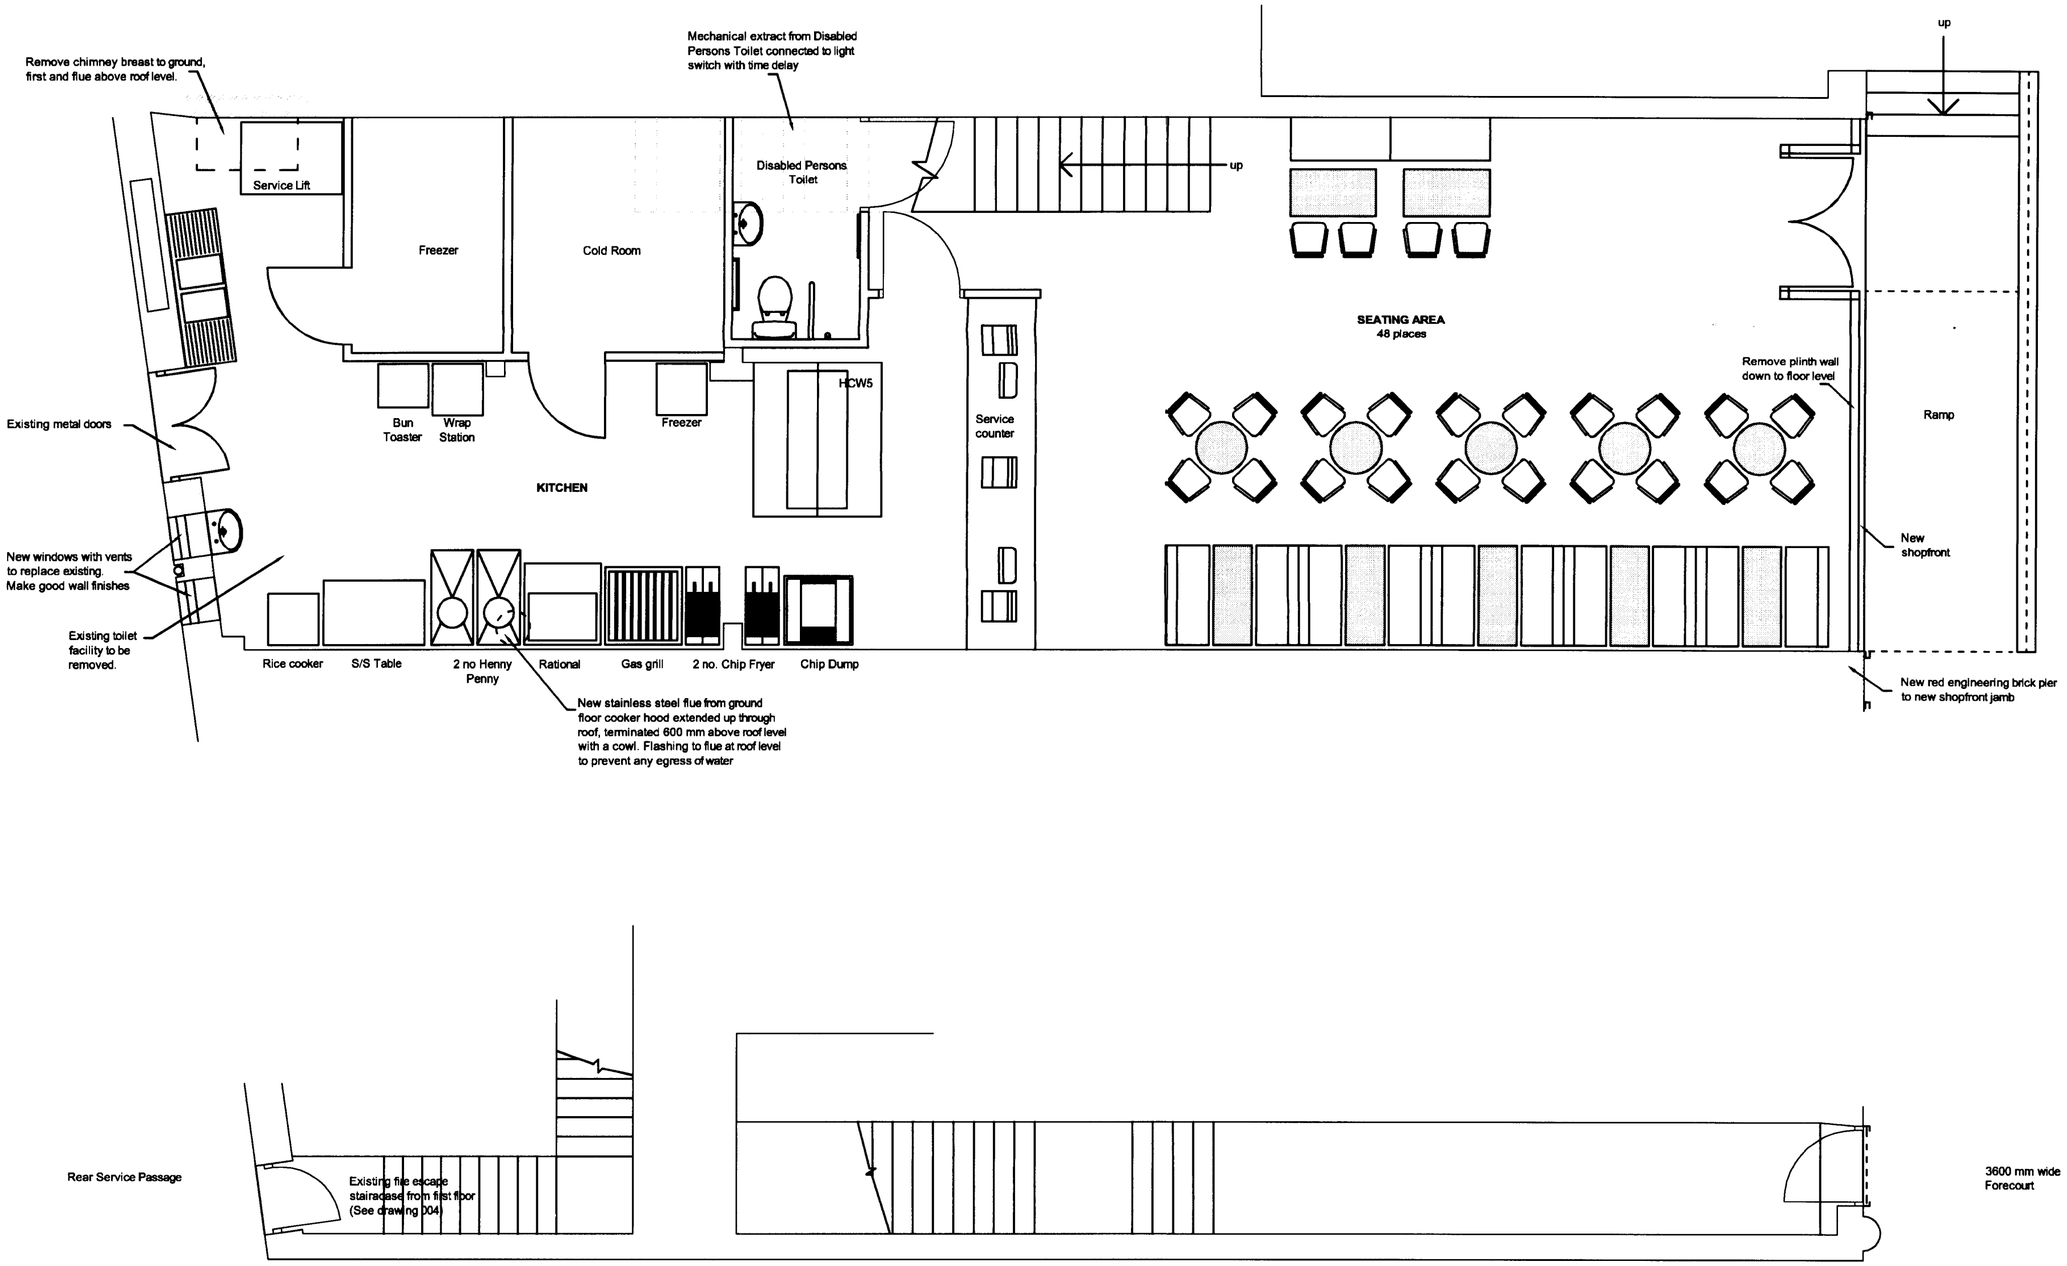


PLANNING
ACK'D
REPLIED
RECD - 8 APR 2008
M
M

Project Title
378 Cheetham Hill Road, Manchester M8 9LS

Drawing Title
Ground Floor Plan - proposed

Scale
1:50

Project No.
HE 202

Drawing No.
003

Issue
A

A2