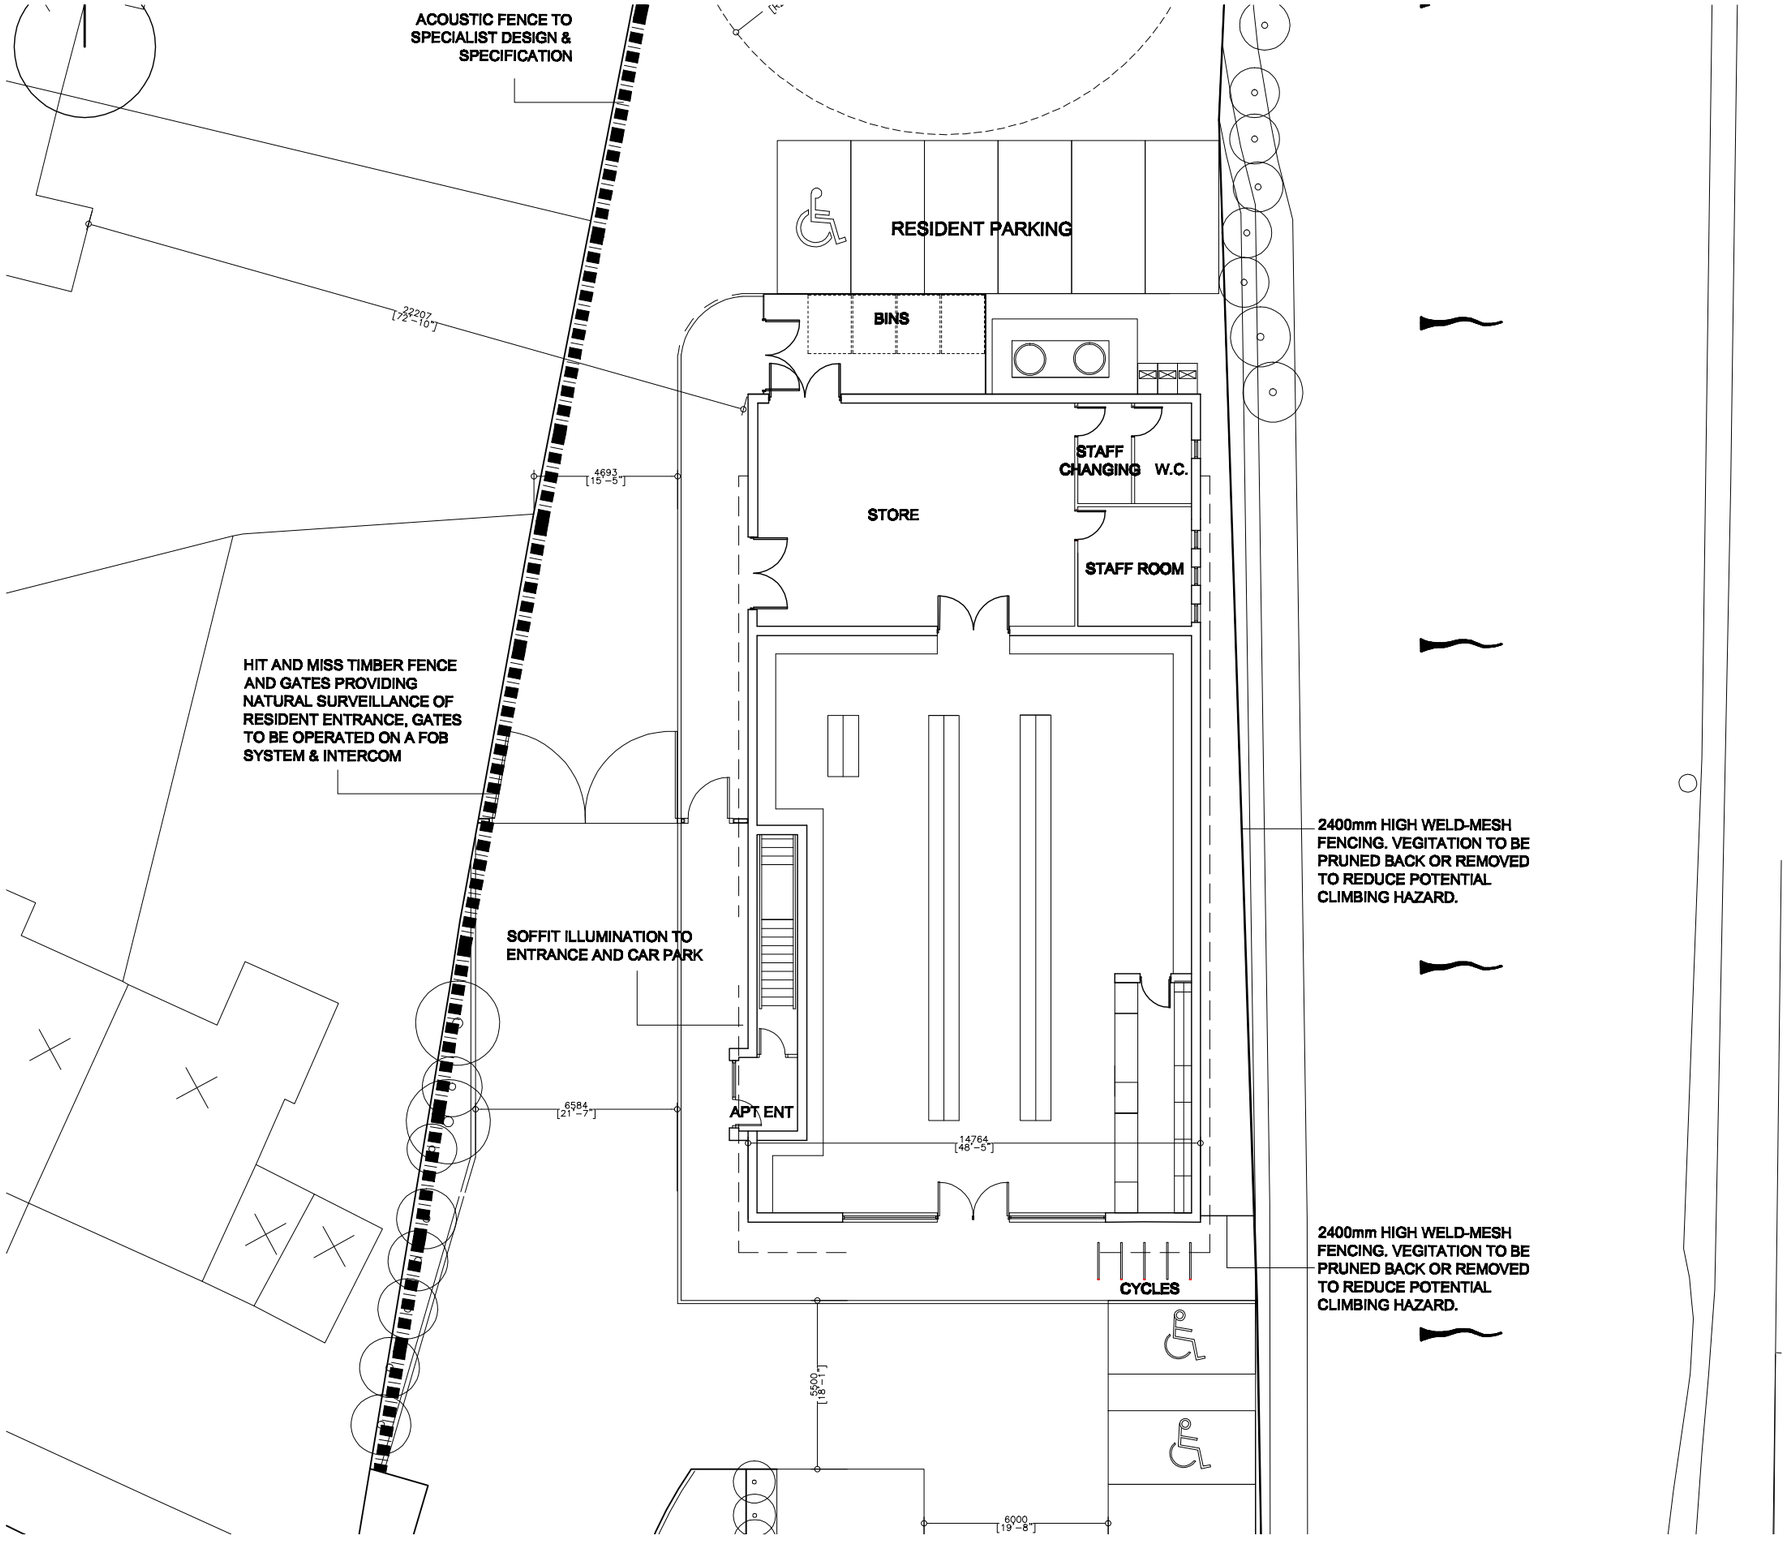


GROUND FLOOR PLAN 1:200

the CAVE

38 MANCHESTER RD WILMSLOW CHESHIRE SK9 1BG
0161 286 0196 www.the-cave.co.uk mail@the-cave.co.u

PROJECT :

MIXED USE SCHEME
CRUMPSALL LANE, CRUMPSALL

DRAWING TITLE :

GROUND FLOOR PLAN

SCALE :	DRAWN BY :	DATE :
1:200 A3	CAJ	DEC 10

DWG N° :	REVISION :	CHECKED :
654.04-P002	A	