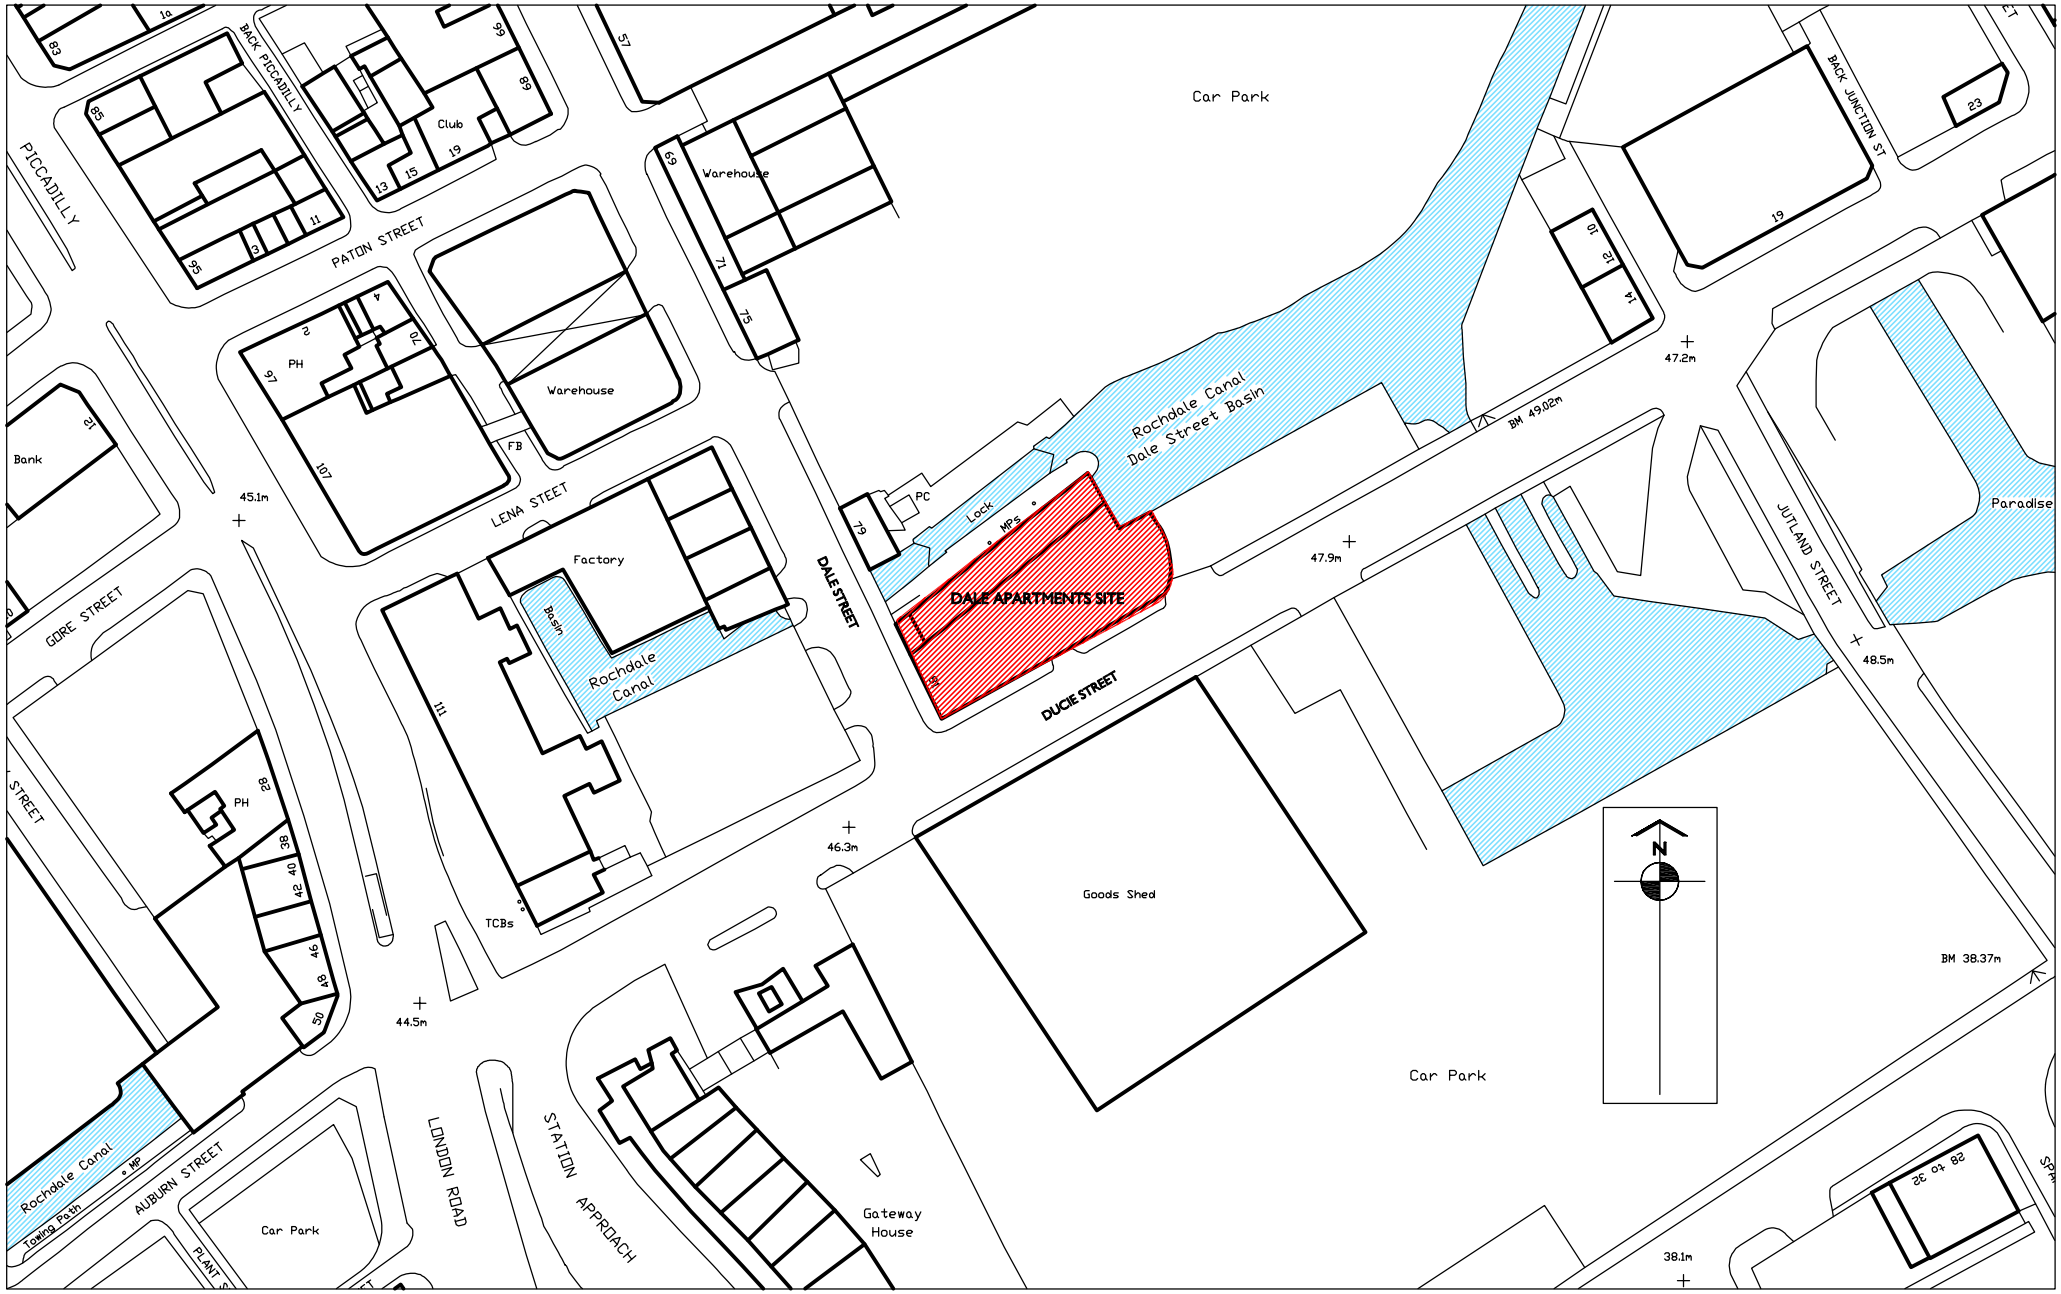


REVISION	AMENDMENTS	DATE	CHKD

ADDRESS

81 DALE STREET
MANCHESTER M1 2HG
For DALE APARTMENTS LLP

SCALE 1:1250 A4

CONTRACTORS MUST VERIFY ALL DIMENSIONS ON SITE BEFORE COMMENCEMENT OF ANY WORK OR PREPARING MANUFACTURING DRAWINGS
DO NOT SCALE FROM THIS DRAWING
ANY DISCREPANCIES ON THIS DRAWING ARE TO BE NOTIFIED TO THE ARCHITECT IMMEDIATELY
HATTRELL DS ONE ARCHITECTS LLP COPYRIGHT

DATE	DRAWN BY
JAN 10	JAB
APPROVED BY	ISSUED TO SITE
IWS	

DRAWING LOCATION PLAN FOR PLANNING

2261 02 01 .

HATTRELL DS ONE Architects LLP
CHARTERED ARCHITECTS
MANCHESTER COVENTRY
ARTHUR HOUSE CHORLTON STREET MANCHESTER M1 3EJ
TELEPHONE 0161 236 3521 FACSIMILE 0161 228 7801
e-mail design@hattrelldsone.co.uk / www.hattrelldsone.co.uk
1 COPTHALL HOUSE STATION SQUARE COVENTRY CV1 2FQ
TELEPHONE 02476 226 446 FACSIMILE 02476 520 460