
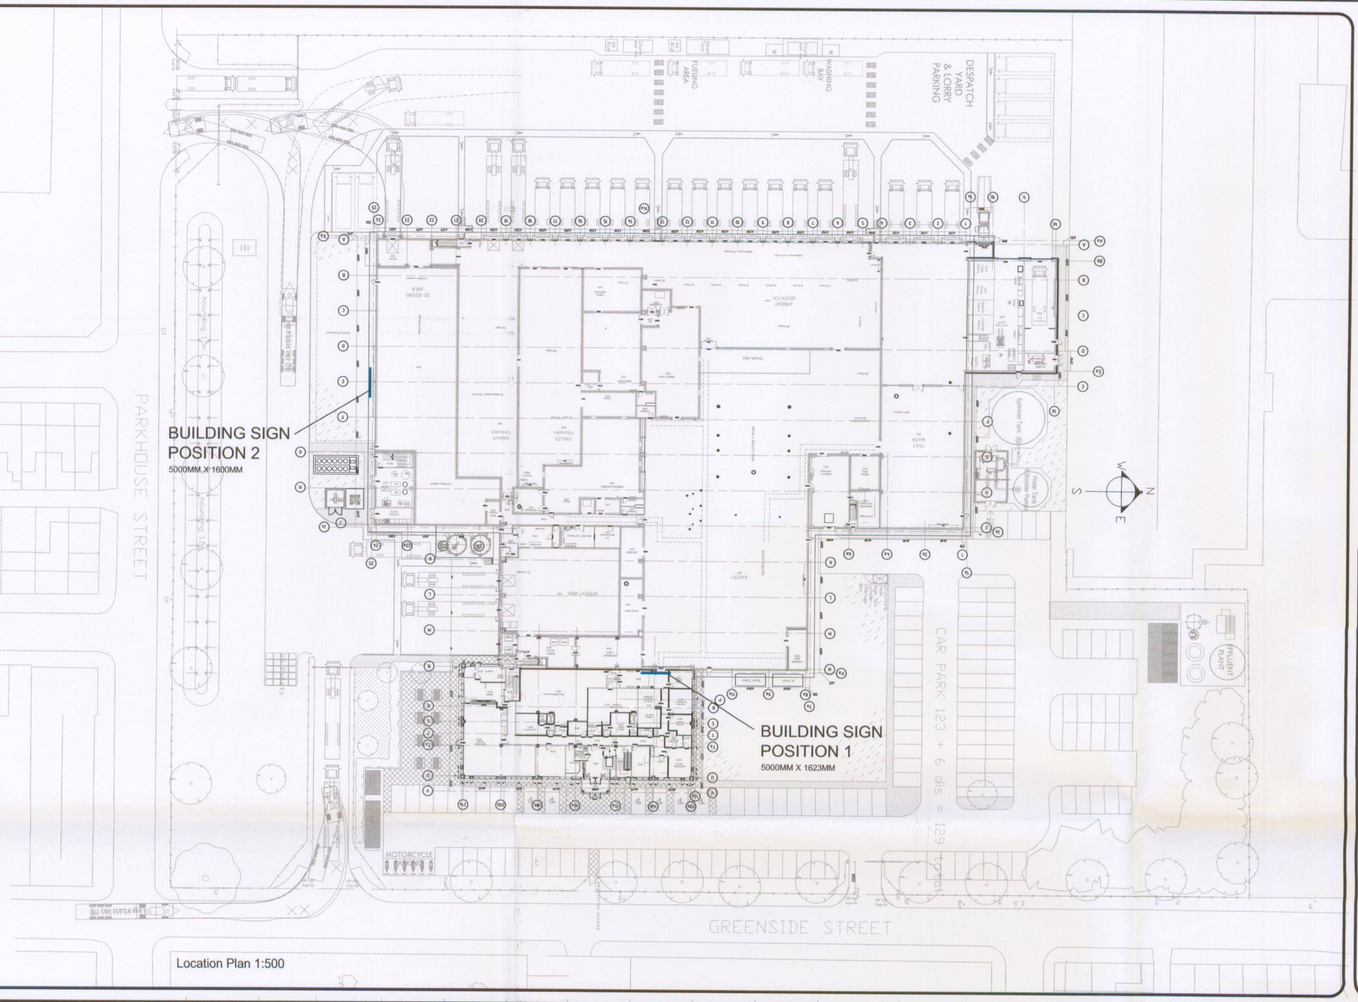



Location Plan 1:500

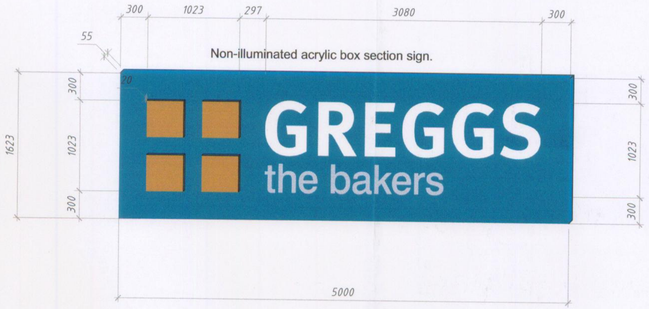


Building Sign 1 & 2

5000 x 1623mm facepanel constructed and folded from 3mm aluminium, with 55mm returns, sprayed Light Blue (pantone 307c) satin finish, flush fixed with secret fixings to external wall panel.

Greggs Logo to be computer cut from 20mm exterior quality foamex. Large letters sprayed White and Small letters sprayed Very Light Blue (30% pantone 307c) & the four Squares sprayed Orange (pantone 471c) satin finish, fixed to main face panel via nylon locators to rear.

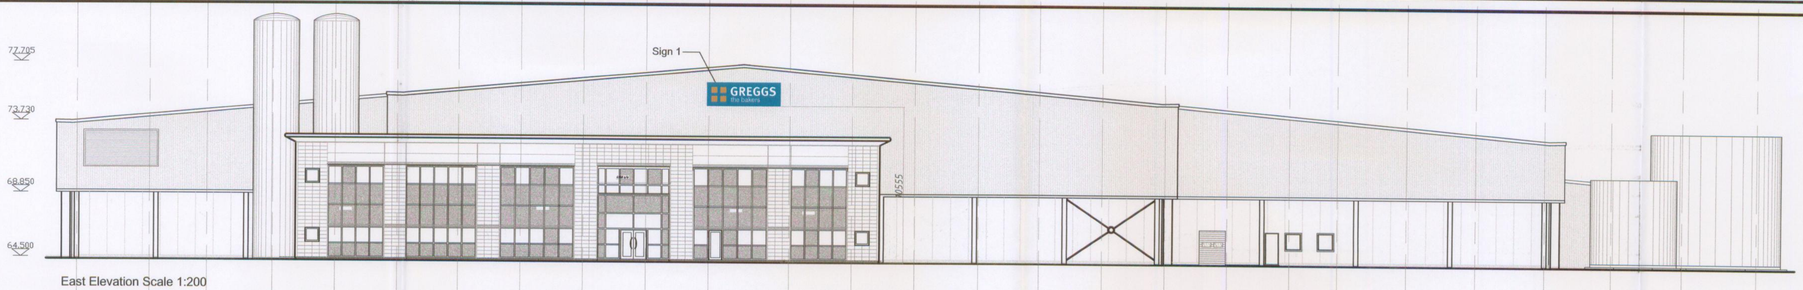

East Elevation Scale 1:200

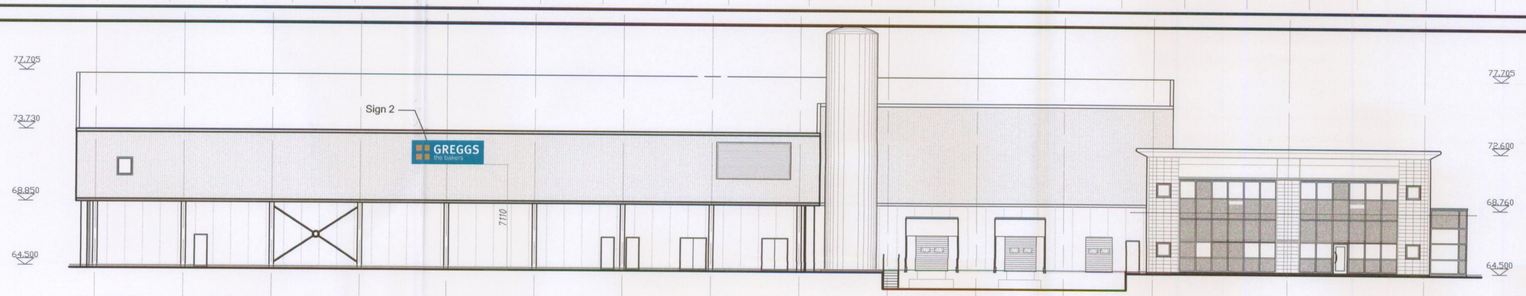

South Elevation Scale 1:200

drawing No 1549 - 166 | rev - | status Construction

notes
Do not scale from this drawing - use stated levels and dimensions only.
If in doubt, contact Cox Freeman.

PLANNING
RECD 25 APR 2008

rev	notes	date
-	-	-

CLEGG
FOOD PROJECTS
BISHOPS HOUSE - 42 HIGH PAVEMENT
THE LACE MARKET - NOTTINGHAM NG1 1HN
Tel 0115 841 3121 - Fax 0115 841 3124

cox freeman
4th Floor Penthouse
39 Stoney Street
The Lace Market
Nottingham NG1 1LX
t 0115 950 5075
f 0115 948 3128
e cfn@coxfreeman.co.uk
w www.coxfreeman.co.uk
Architects | Design Managers | Interior Designers

this drawing and its contents, on paper and as the originating data file, remain the copyright of Cox Freeman © cox freeman, 2004

client	Cleggs Food Project	created	07 Mar 08
project	Greggs Greenside Street Bakery	job No	1549
title	Proposed Greggs Site Signage	scale	1:200 & 1:500

drawing No 1549 - 166 | rev - | status Construction