Do not scale from this drawing. All information should be checked by the contractor on site before commencing work. Any discreprencies should be reported to the architect immediately. All rights are reserved and are not transferable. Unauthorised reproductions of this drawing are not permitted.

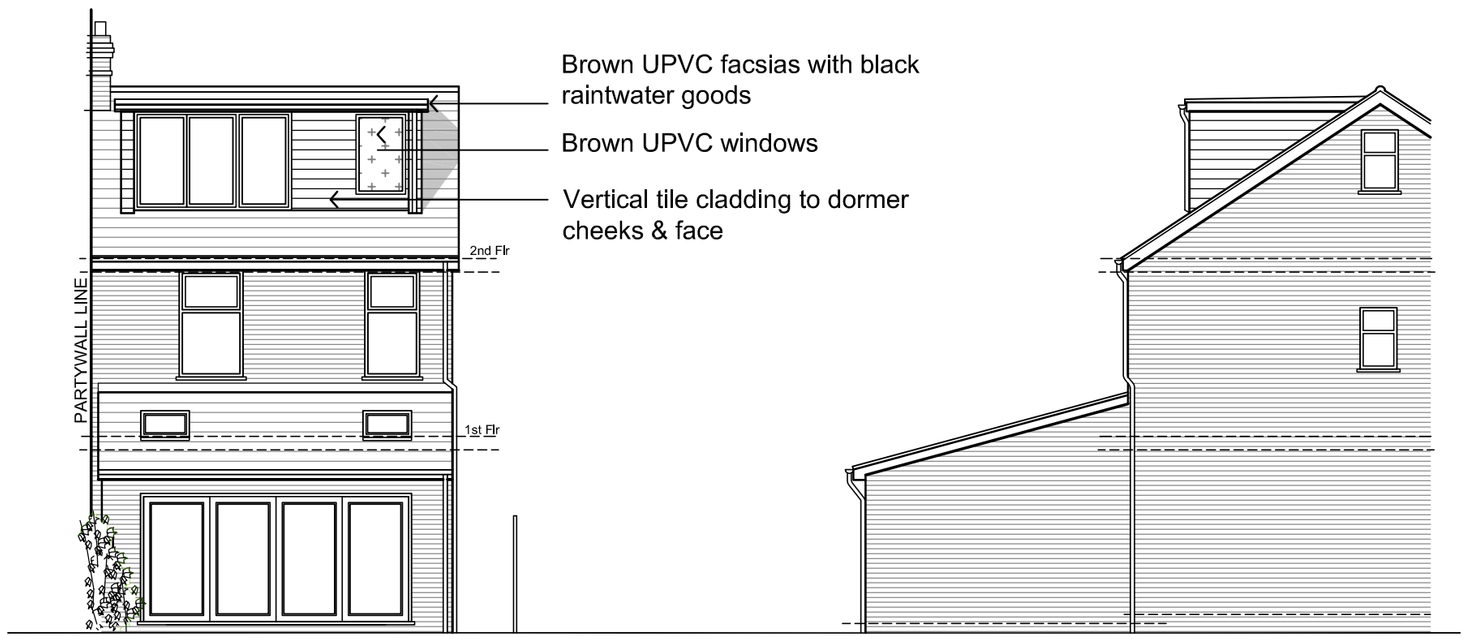

PROPOSED REAR ELEVATION

PROPOSED SIDE ELEVATION TO NO.38



EXISTING REAR ELEVATION

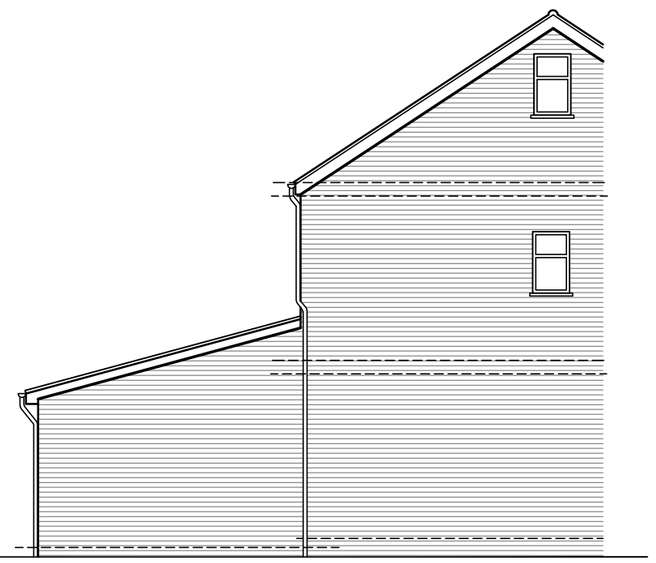

EXISTING SIDE ELEVATION

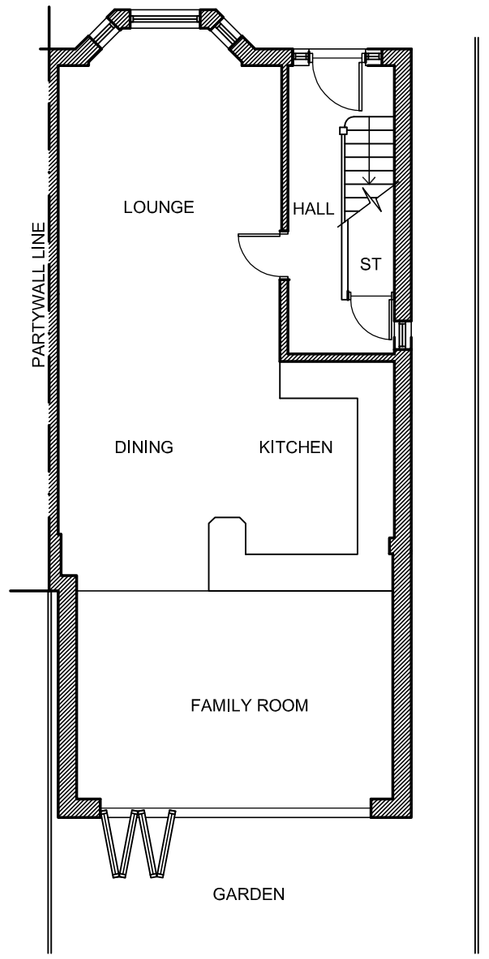

GROUND FLOOR PLAN

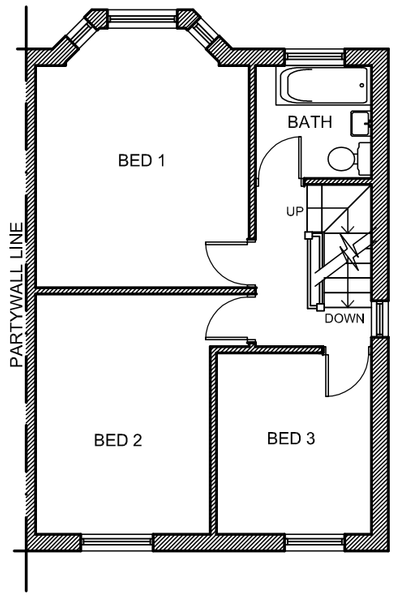

FIRST FLOOR PLAN

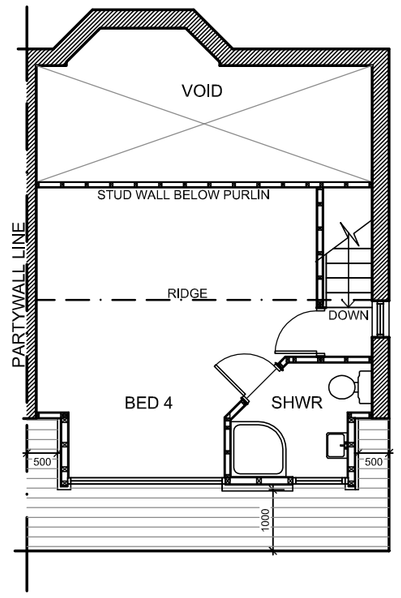

PROPOSED
SECOND FLOOR PLAN

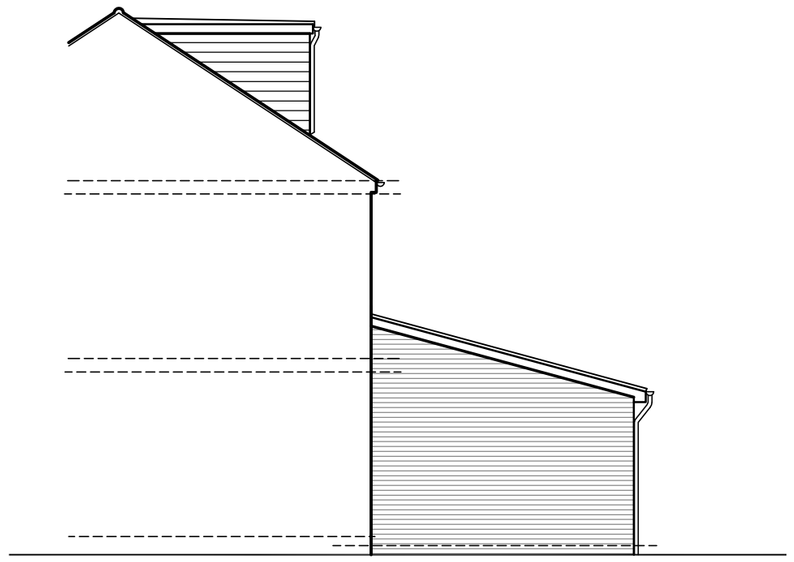

PROPOSED SIDE ELEVATION TO NO.34



LOCATION PLAN 1:1000

archirama.co.uk

Client: David Herbert

Project: 36 Lindsay Avenue
Levenshulme, Manchester M19 2AG

Planning Permission

Proposed loft conversion with rear dormer

dwg: 01 scale: 1:100@A2 date:June 08

Agent: Farhan Rama
4 Mallowdale Avenue, Fallowfield, Manchester M14 6GT
Tel: 07976 171 006