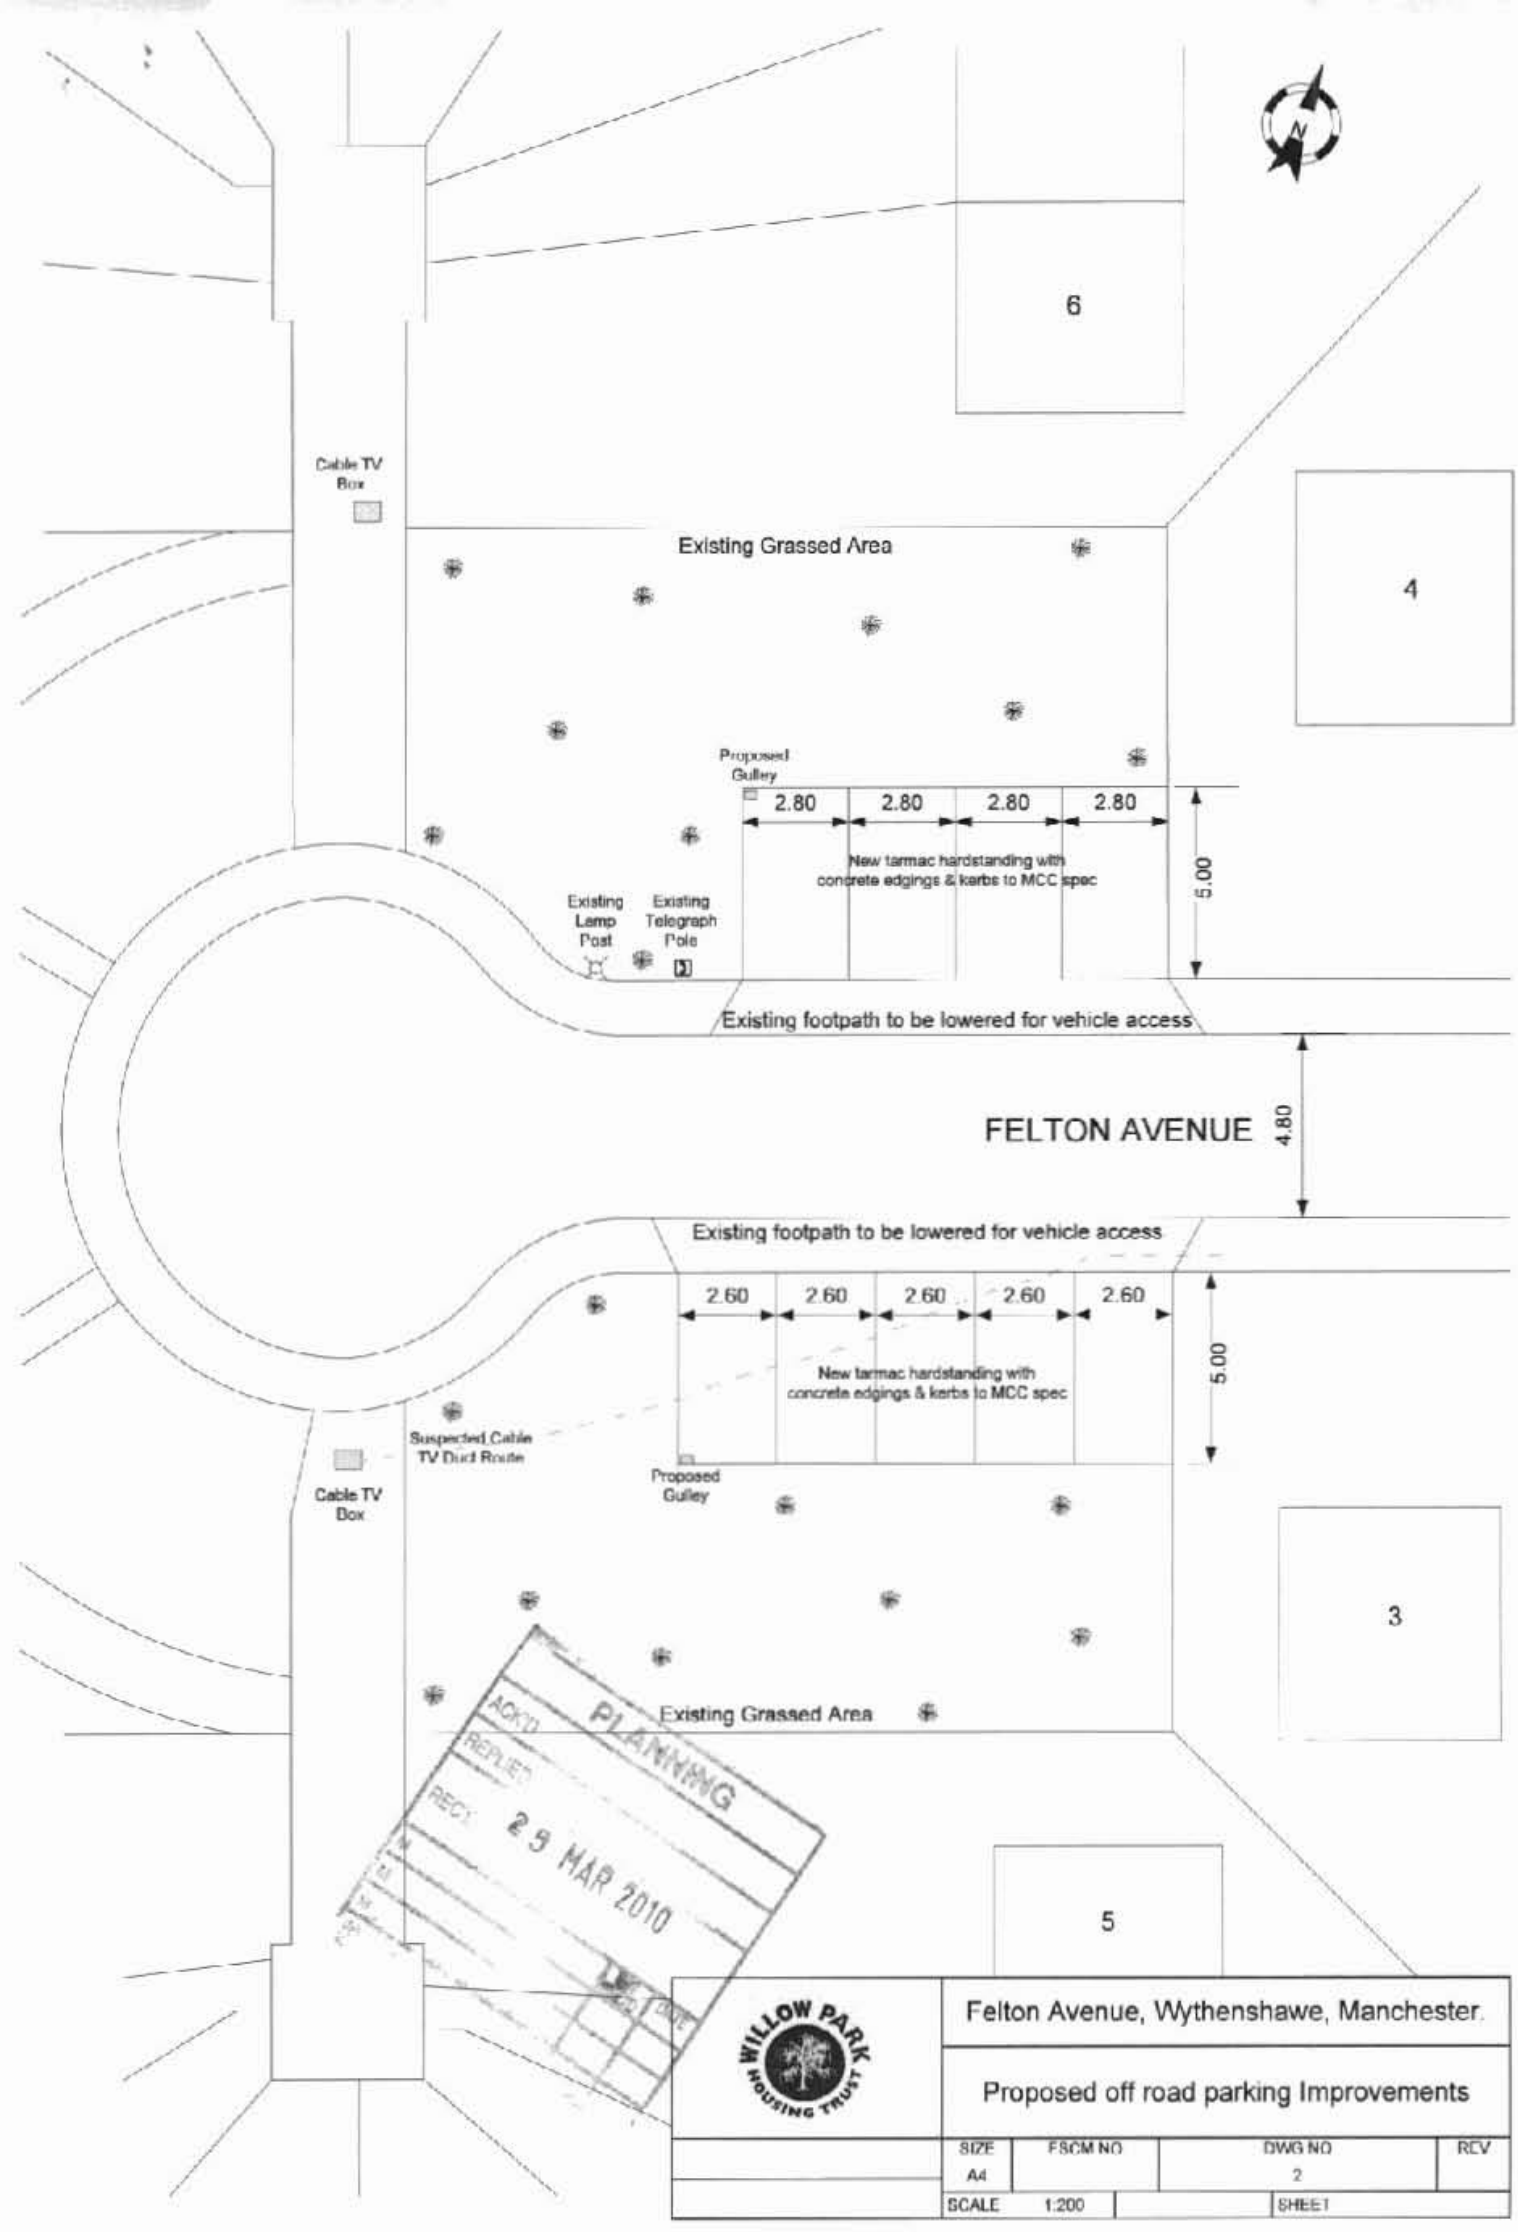

6
4
3
5
Cable TV Box
Existing Grassed Area
Proposed Gulley
2.80
2.80
2.80
2.80
New tarmac hardstanding with concrete edgings & kerbs to MCC spec
5.00
Existing Lamp Post
Existing Telegraph Pole
Existing footpath to be lowered for vehicle access
FELTON AVENUE
4.80
Existing footpath to be lowered for vehicle access
2.60
2.60
2.60
2.60
2.60
New tarmac hardstanding with concrete edgings & kerbs to MCC spec
5.00
Suspected Cable TV Duct Route
Cable TV Box
Proposed Gulley
Existing Grassed Area
PLANNING
ACKD
REPLIED
REC'D
29 MAR 2010
WILLOW PARK HOUSING TRUST
Felton Avenue, Wythenshawe, Manchester.
Proposed off road parking Improvements
SIZE A4
FSCM NO
DWG NO 2
REV
SCALE 1:200
SHEET