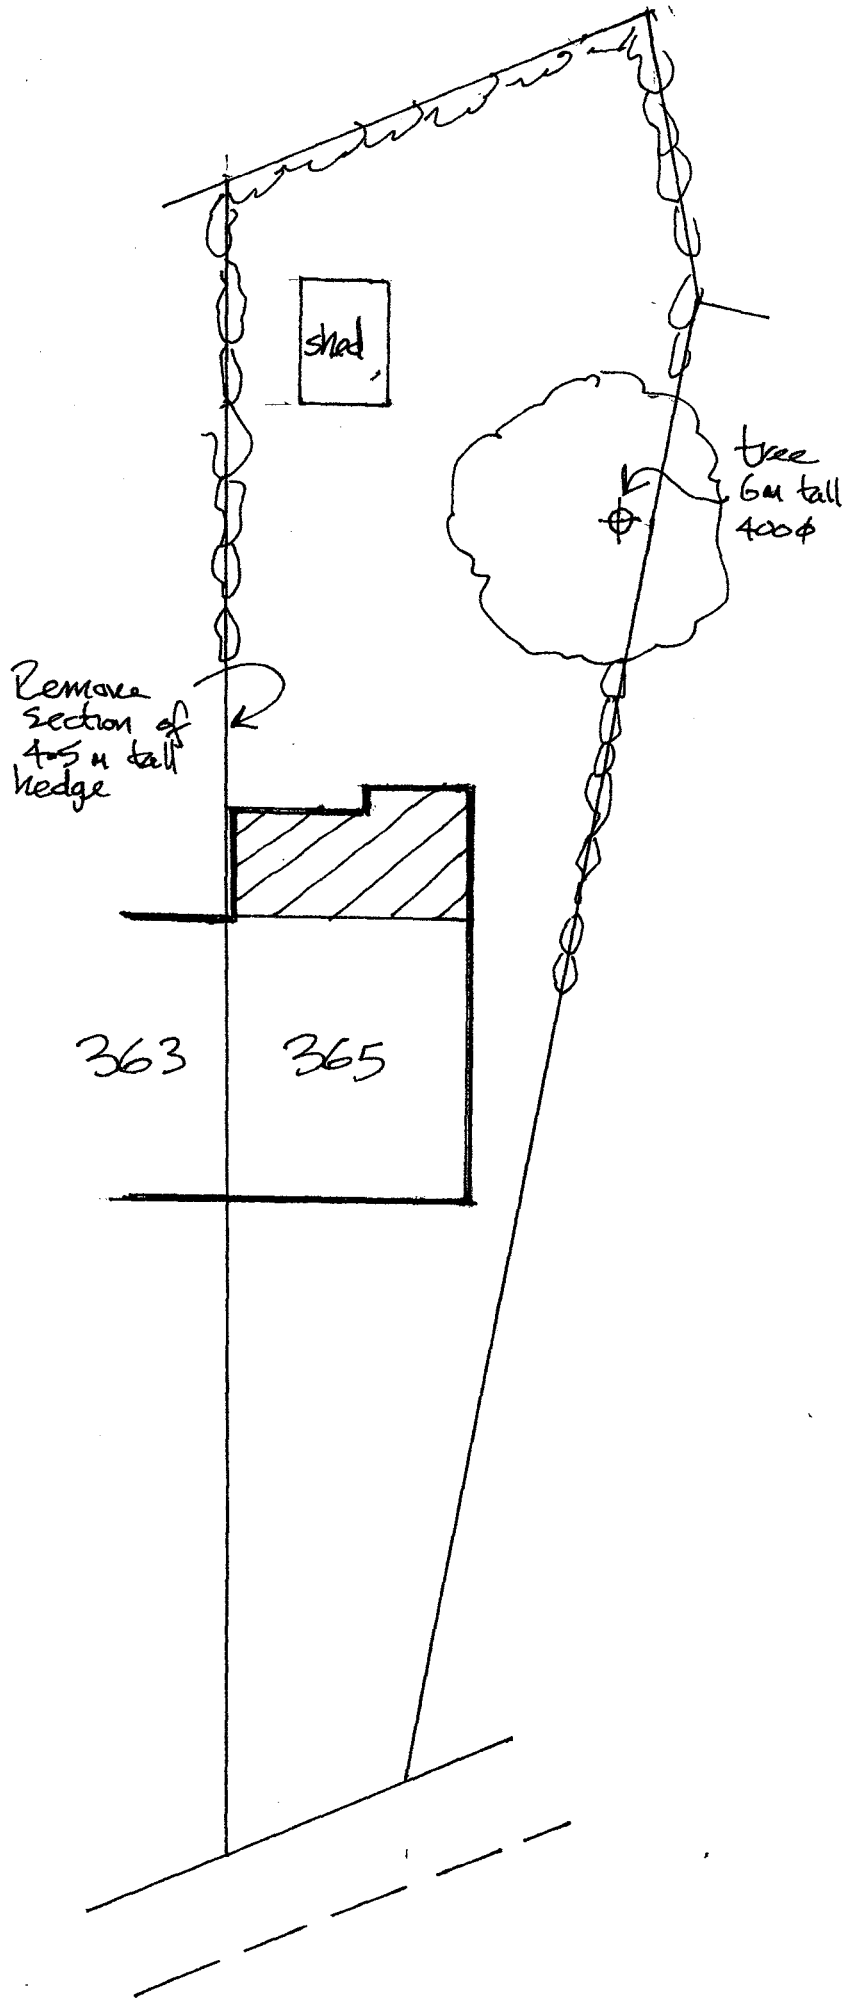


PLANNING AND BUILDING CONTROL

27 JUL 2012

SITE PLAN 1:200