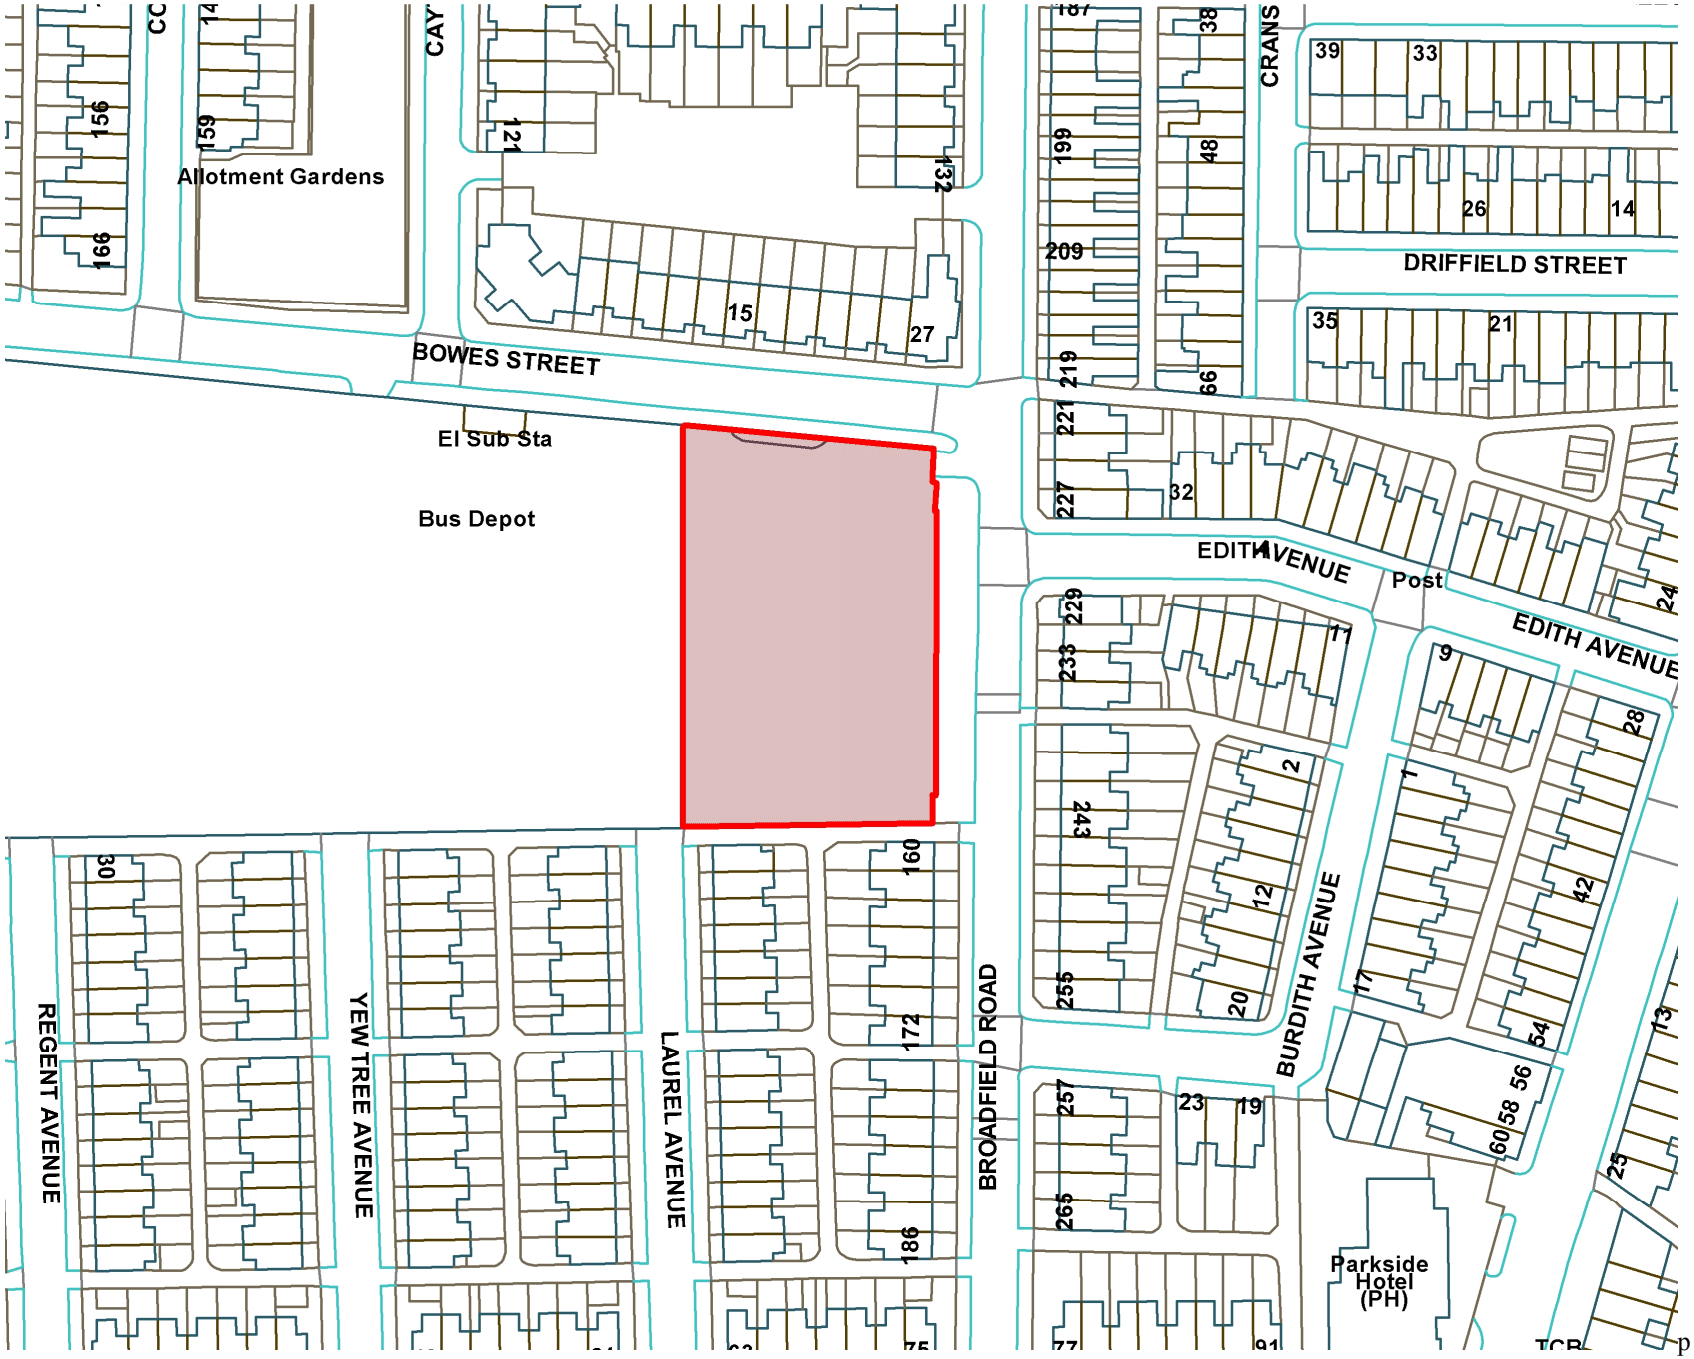


MANCHESTER CITY COUNCIL

HELEN JONES
HEAD OF CORPORATE PROPERTY
CORPORATE SERVICES DEPARTMENT
TOWN HALL EXTENSION
MANCHESTER
M60 2AX

© Crown copyright and database rights 2011. Ordnance Survey 100019568

For Identification Purposes only

1:1250
(Not to Scale)