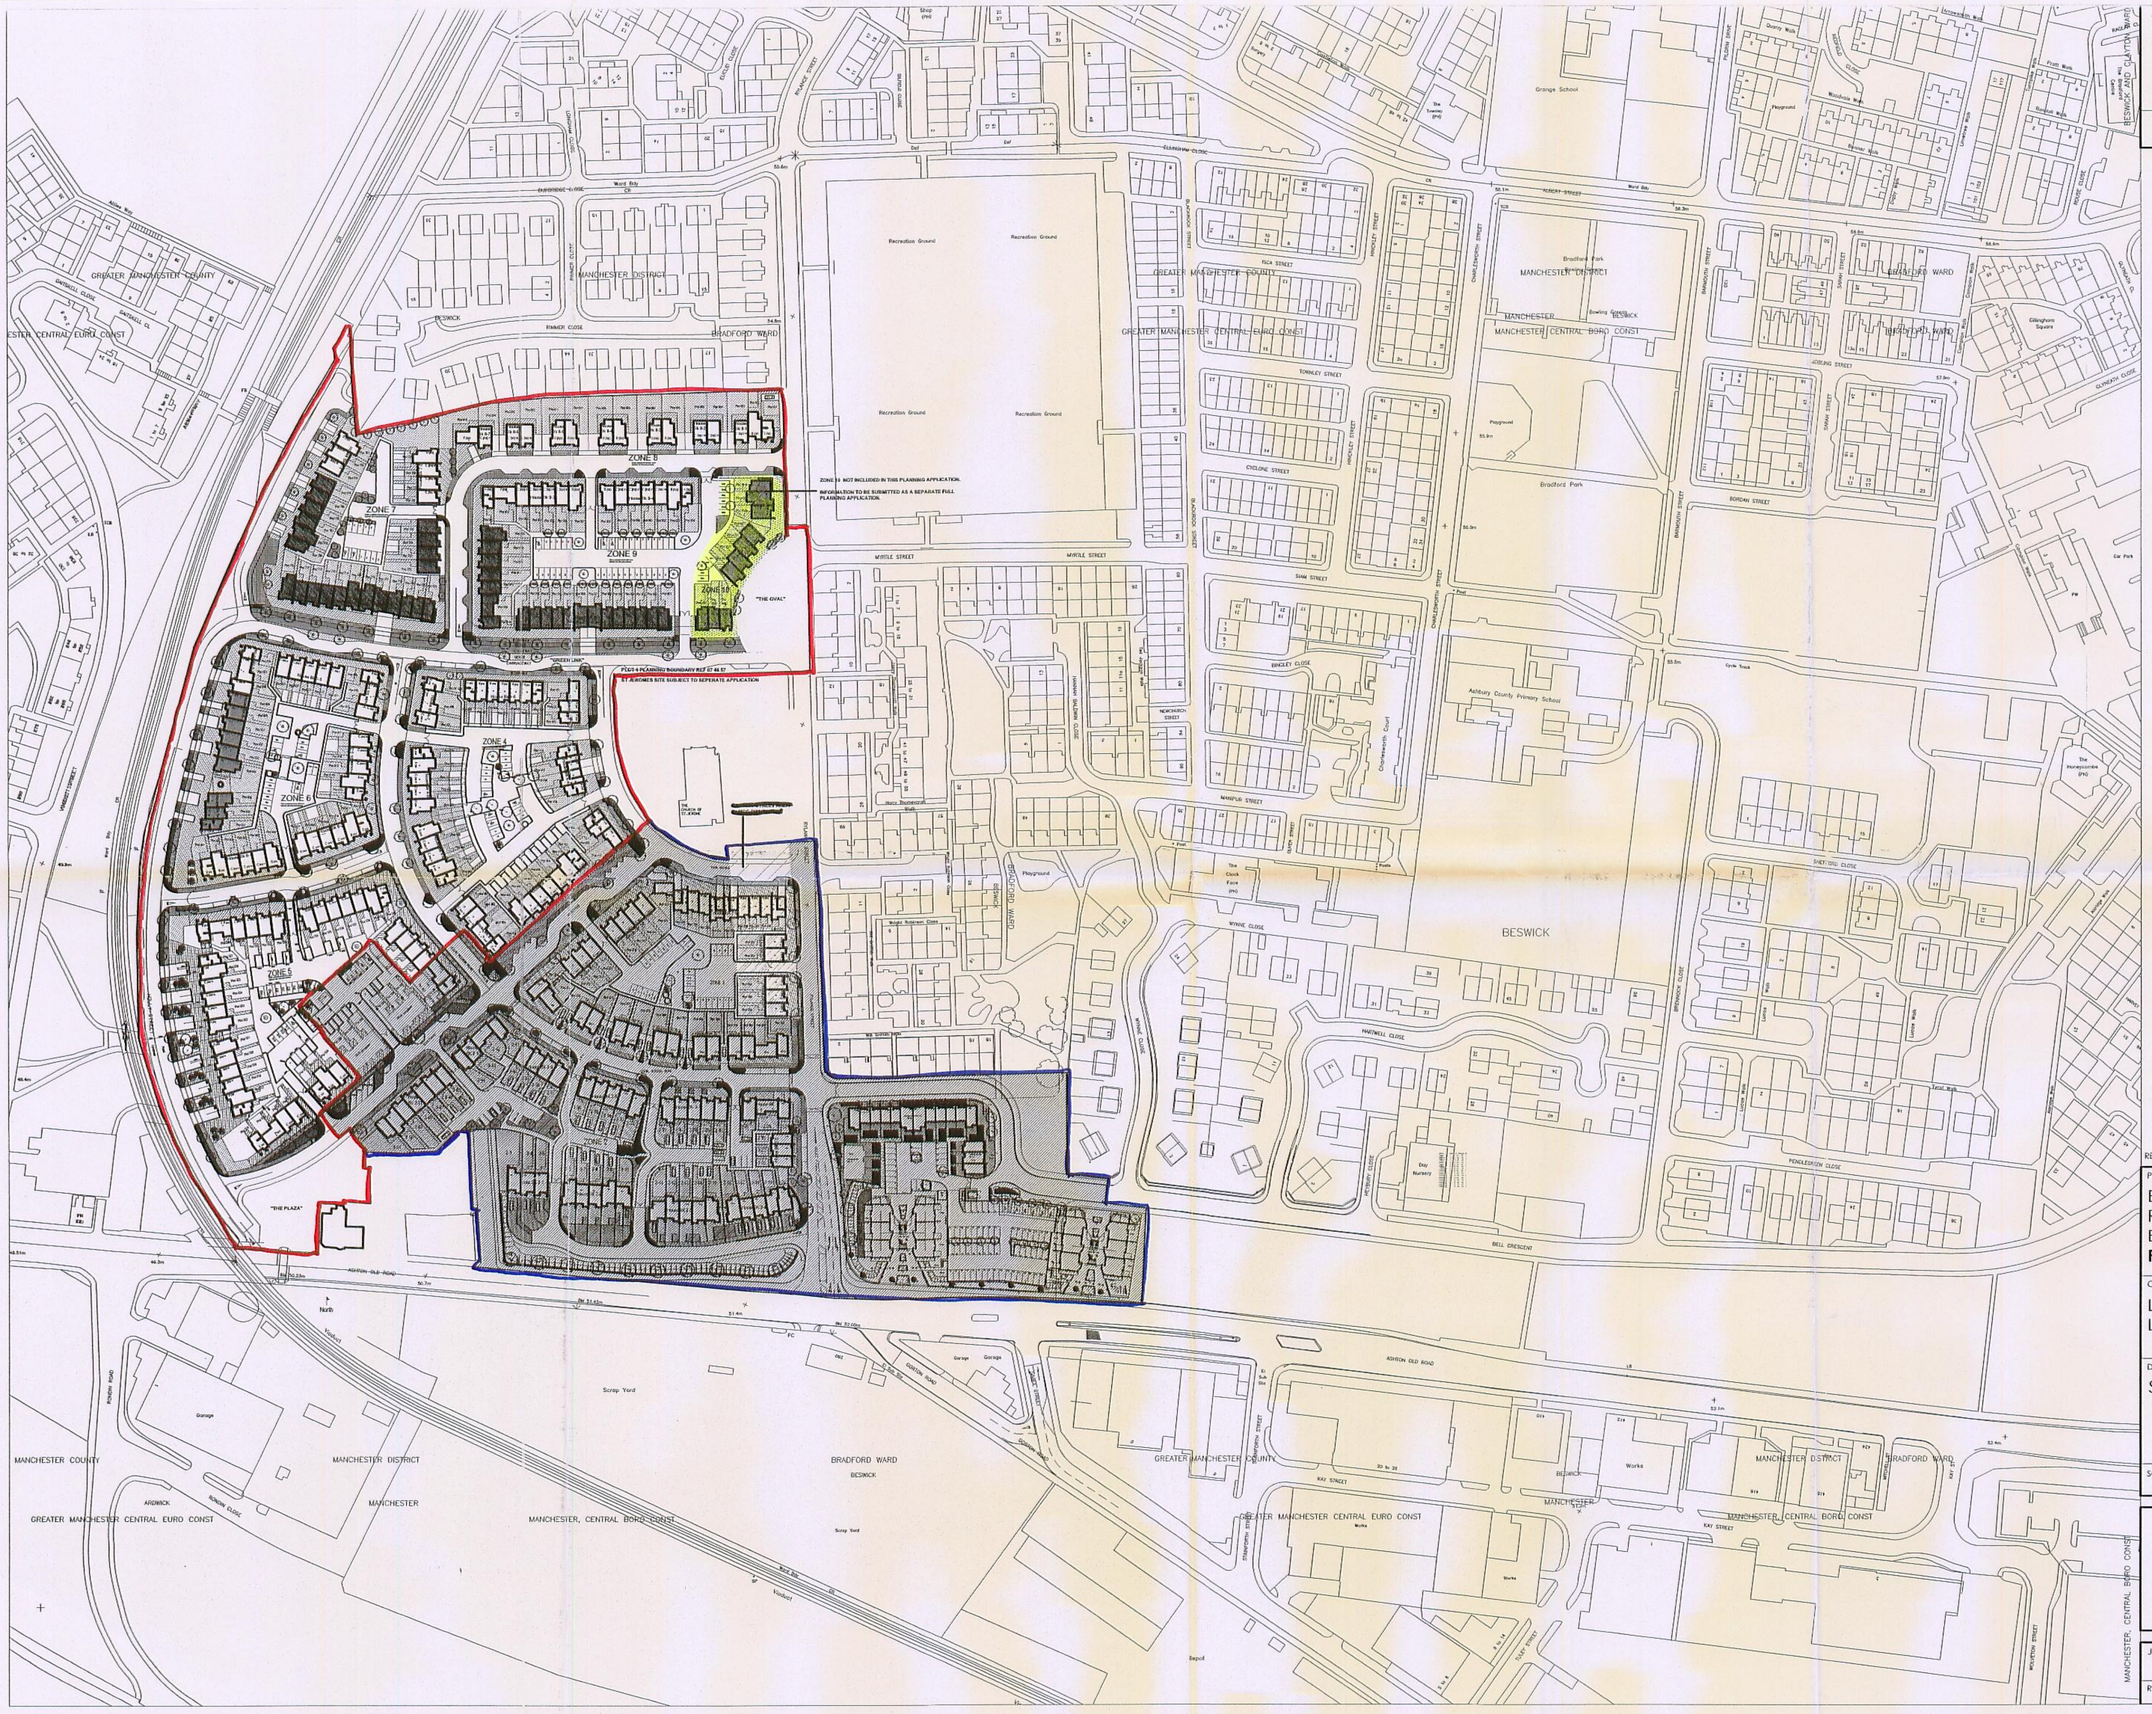

© BOWKER SADLER PARTNERSHIP 11.05.07

THIS DRAWING IS THE SUBJECT OF COPYRIGHT WHICH VESTS IN BOWKER SADLER PARTNERSHIP LIMITED. IT IS AN INFRINGEMENT OF COPYRIGHT TO REPRODUCE THIS DRAWING, BY WHATEVER MEANS, INCLUDING ELECTRONIC, WITHOUT THE EXPRESS WRITTEN CONSENT OF BOWKER SADLER PARTNERSHIP LIMITED WHICH RESERVES ALL ITS RIGHTS

BOWKER SADLER PARTNERSHIP LIMITED ASSERTS ITS RIGHTS TO BE IDENTIFIED AS THE AUTHOR OF THIS DESIGN

- DRAWING NOT TO BE SCALED.
- REPORT ERRORS & OMISSIONS TO ARCHITECT.
- CHECK ALL DIMENSIONS ON SITE

THIS APPLICATION IS FOR 194 HOUSES IN **PLOT 2 ONLY**

PLOT 2

PLOT 1

PLANNING
ACK'D
REPLIED
RECD 1 - SEP 2008
M
M
M
FOIL ACTION

REV.	DATE	DRN.	CHKD.

PROJECT
EAST MANCHESTER REGENERATION, BESWICK
PLOT 2 AMENDMENTS

CLIENT
LOVELL PARTNERSHIP LIMITED

DRAWING
SITE LOCATION PLAN

SCALE	DRAWN	CHECKED	DATE
1:1250 (A1)	JT	DH	11.05.07

Bowker Sadler
Hatherlow House, Hatherlow, Romiley, Stockport SK6 3DY
Telephone: 0161 406 7333 Facsimile: 0161 406 7444
Email: design@bowker-sadler.co.uk

JOB No	DRAWING No
07_007	100

REVISIONS