NOTES:-
THESE DRAWINGS ARE FOR BUILDING REGULATION PURPOSES ONL

UNDER NO CIRCUMSTANCES WILL THE DRAUGHTSMAN BE LIABLE FO
ERRORS THAT MAY OCCUR DURING AND/OR AFTER CONSTRUCTION

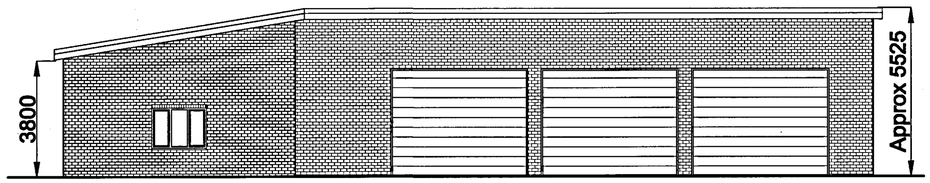

Proposed Side Elevation

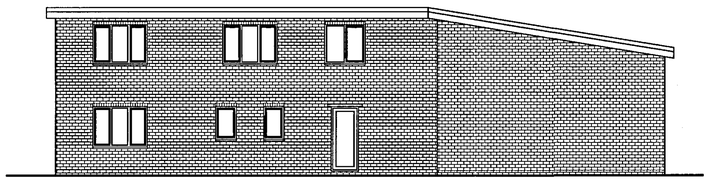

Proposed Rear Elevation

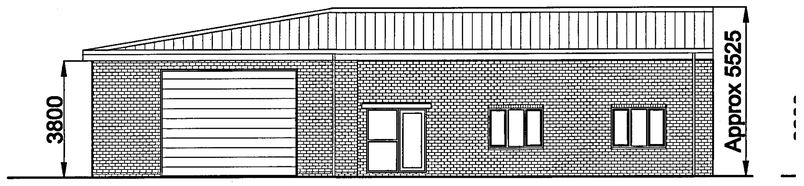

Proposed Rear Elevation

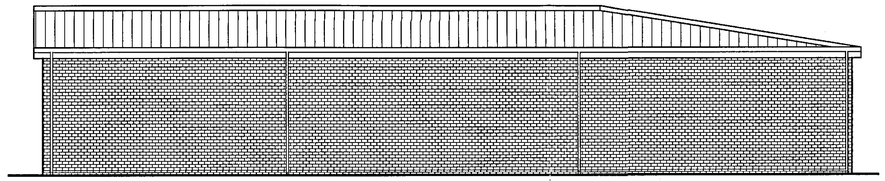

Proposed Side Elevation

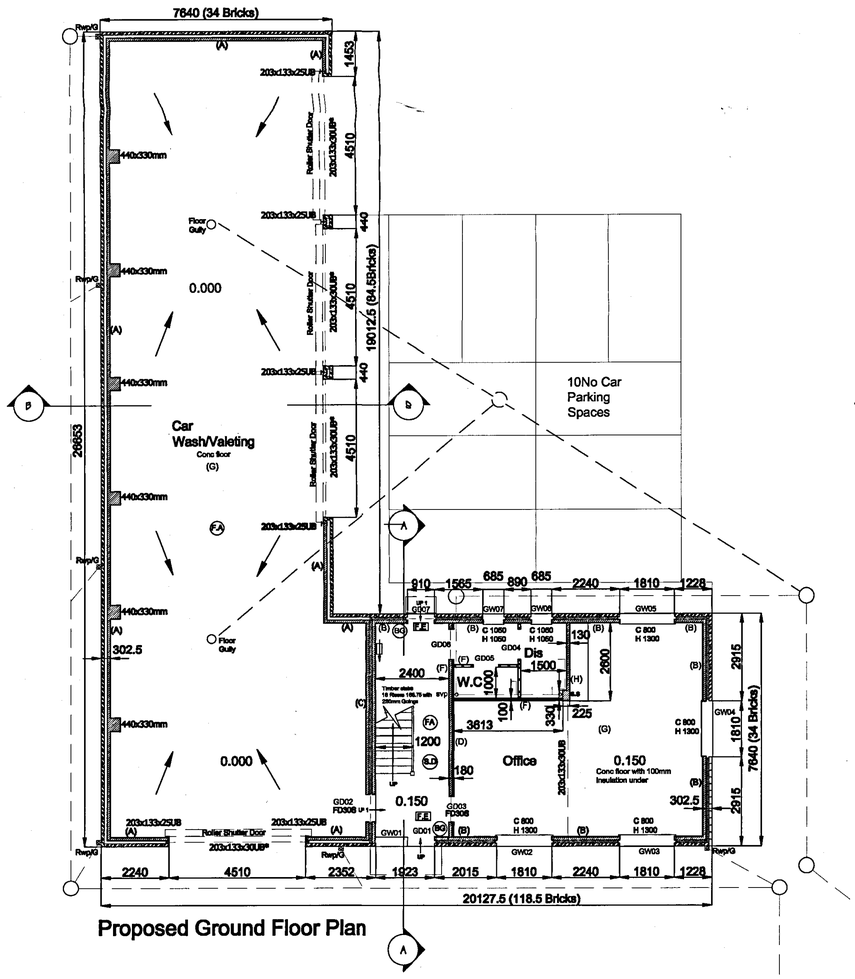

Proposed Ground Floor Plan

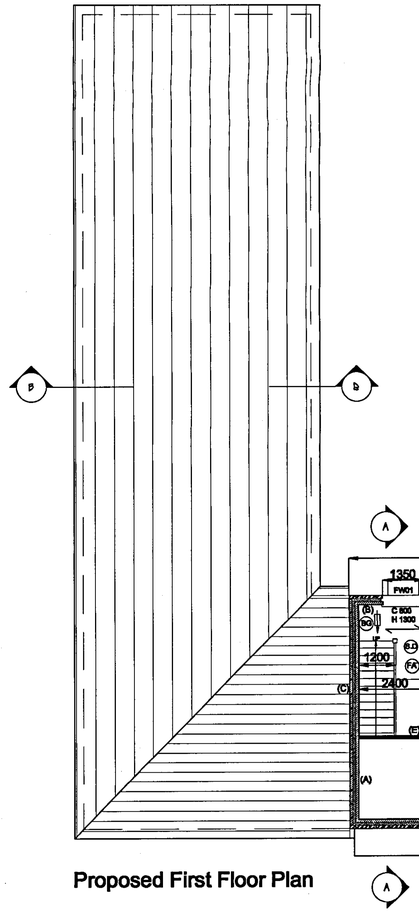

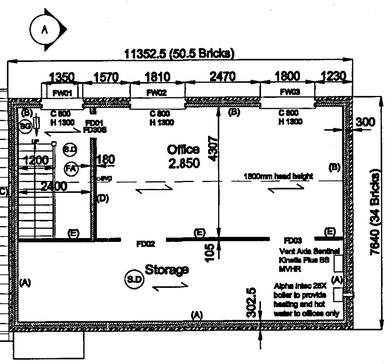

Proposed First Floor Plan

PLANNING AND BUILDING CONTROL
12 SEP 2013

PLANNING AND BUILDING CONTROL
14 AUG 2013

REV:	DATE:	REVISION NOTE:
D	15.05.13	Building Regulation Issue
C	14.05.13	Vertical dims shown, foul water tank fo wash removed
B	13.05.13	All brick elevations, Structural columns added and overall dims changed

PROJECT NAME:
Land off Oatlands Road Wythenshawe

DRAWING TITLE:
Car Wash, Valet & Offices
Proposed Plans & Elevations

DRAWING NUMBER:

—	—	—	—	—
A13	003	WD	000	D

DRAWING ORIGIN:

—	—	—	—	—	—
2013	—	—	03	D	—

DATE: 15.04.13
SCALE: 1:100

CLIENT: Wythenshawe Private Hire
DRAWN BY: D.W.
CHECKED BY: T.R.

THE CESTRIA PARTNERSHI
CHARTERED ARC
5 SPATH LANI
HANDFORTH,
WILMSLOW,
CHESHIRE, SI
T / F: 01625
E:
cestriarch@gm

COPYRIGHT ©
The copyright of this drawing belongs to The Cestria Partnership, Architects and cannot be reproduced in any way whatsoever without the Architects approval.

PLEASE NOTE
The contractor must verify all dimensions on site before commencing any work or prepa manufacturing drawings, any discrepancies are to be verified with the Architect.
Do not scale off the drawing. Use figured dimensions only.